


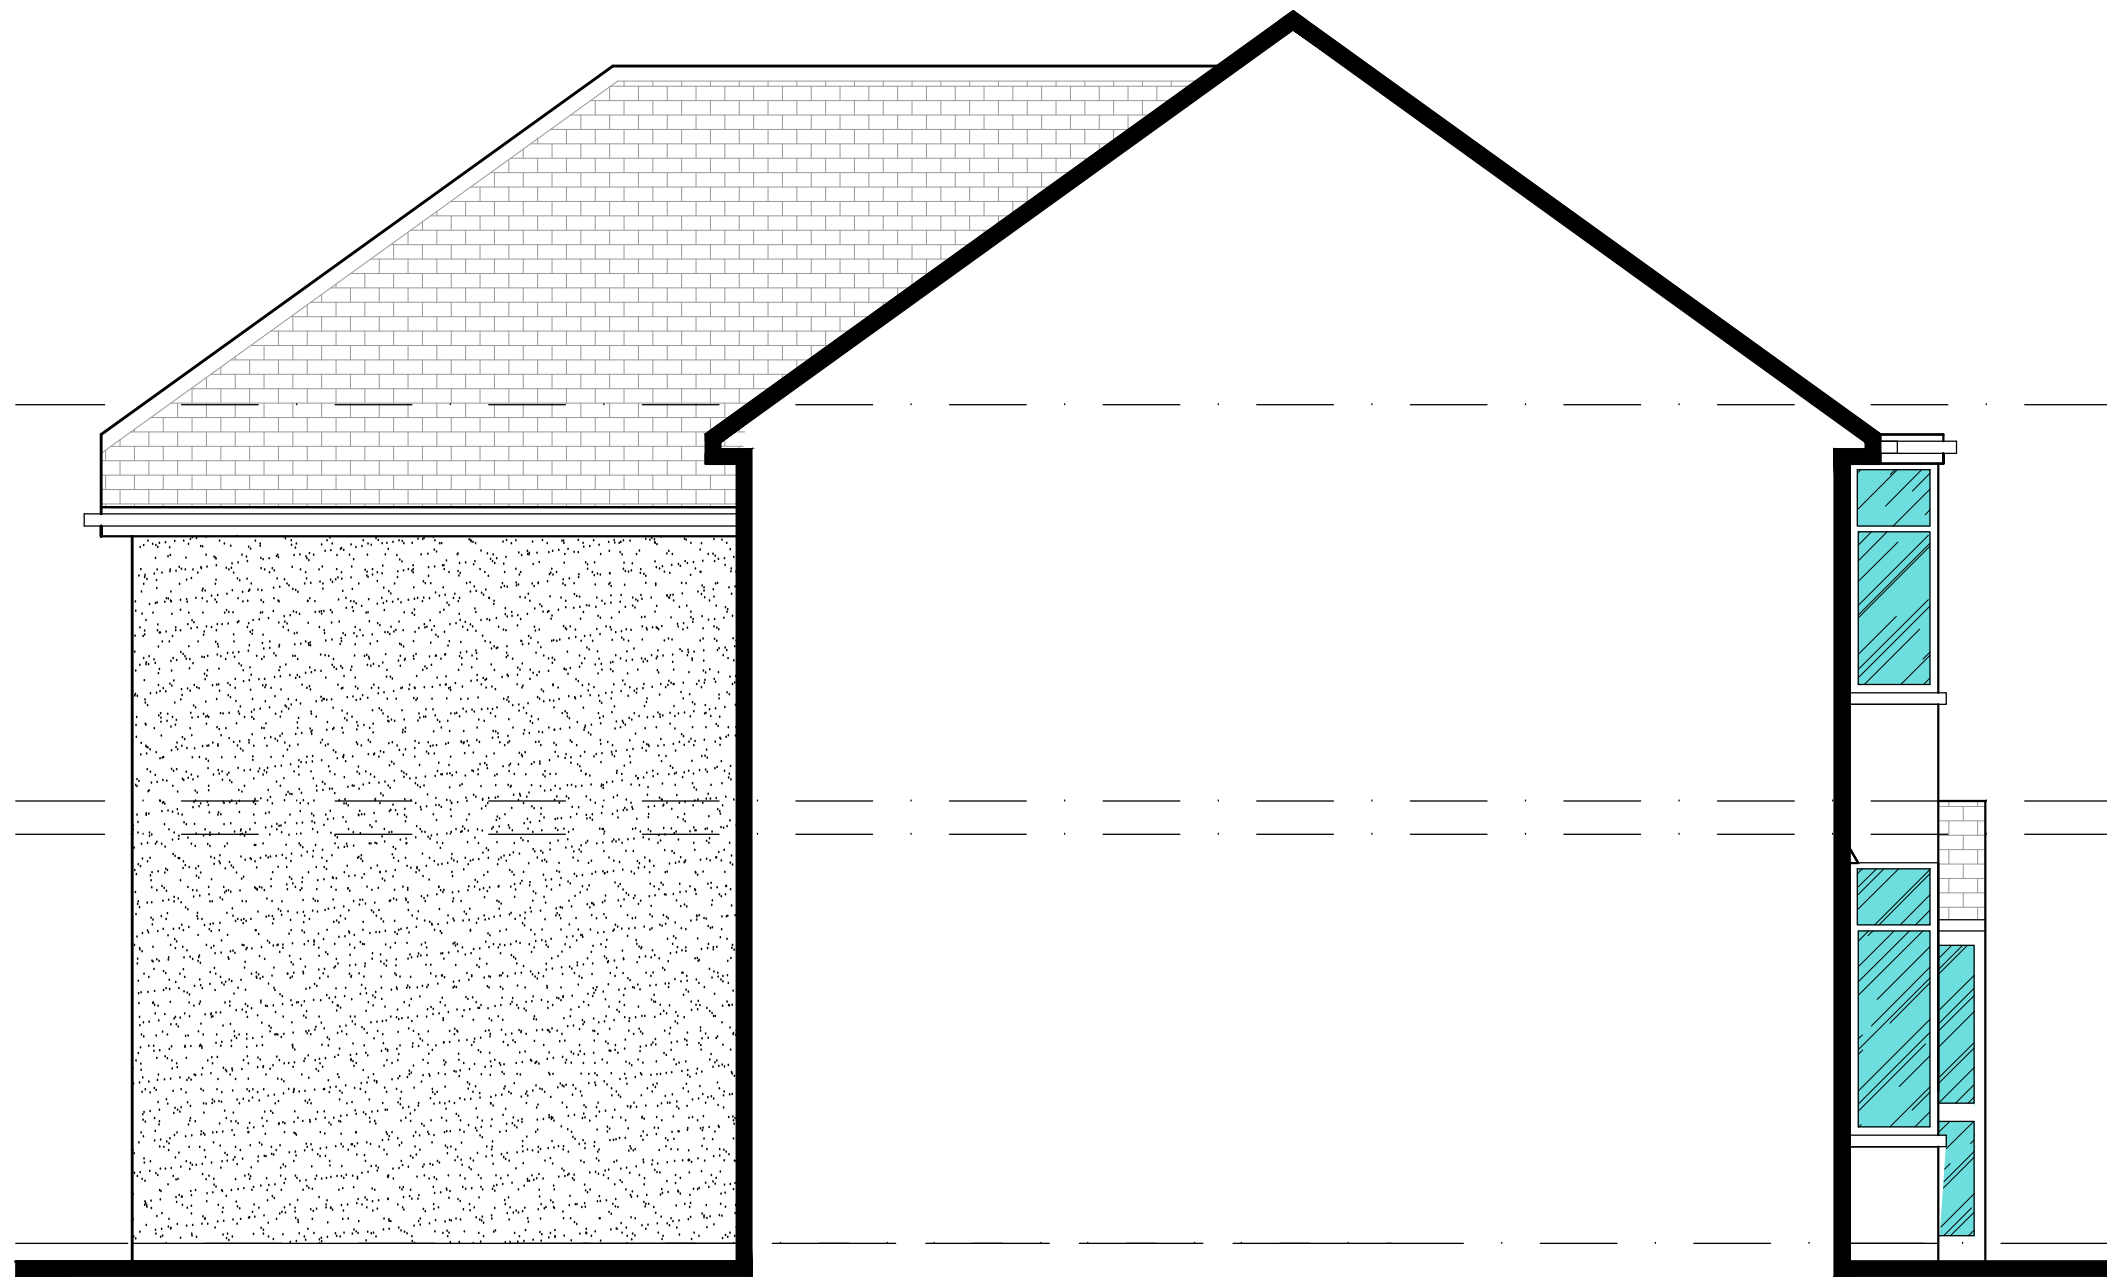

SIDE ELEVATION AS PROPOSED


Creation Design
Creation Design - Wales
 Tel: 01495 616277 / 07508890294
www.creationdesign-wales.com
 E-mail: info@creationdesign-wales.com

PROPOSED HOUSE EXTENSION
 174 CARDIFF ROAD
 NEWPORT
 NP20 3AE

PROPOSED SIDE ELEVATION

DATE:
August 2025

DRAWN BY:
P.P.

SCALE(S):
1:50 @ A3

DRAWING NO:
25-094/P/08

REV: