



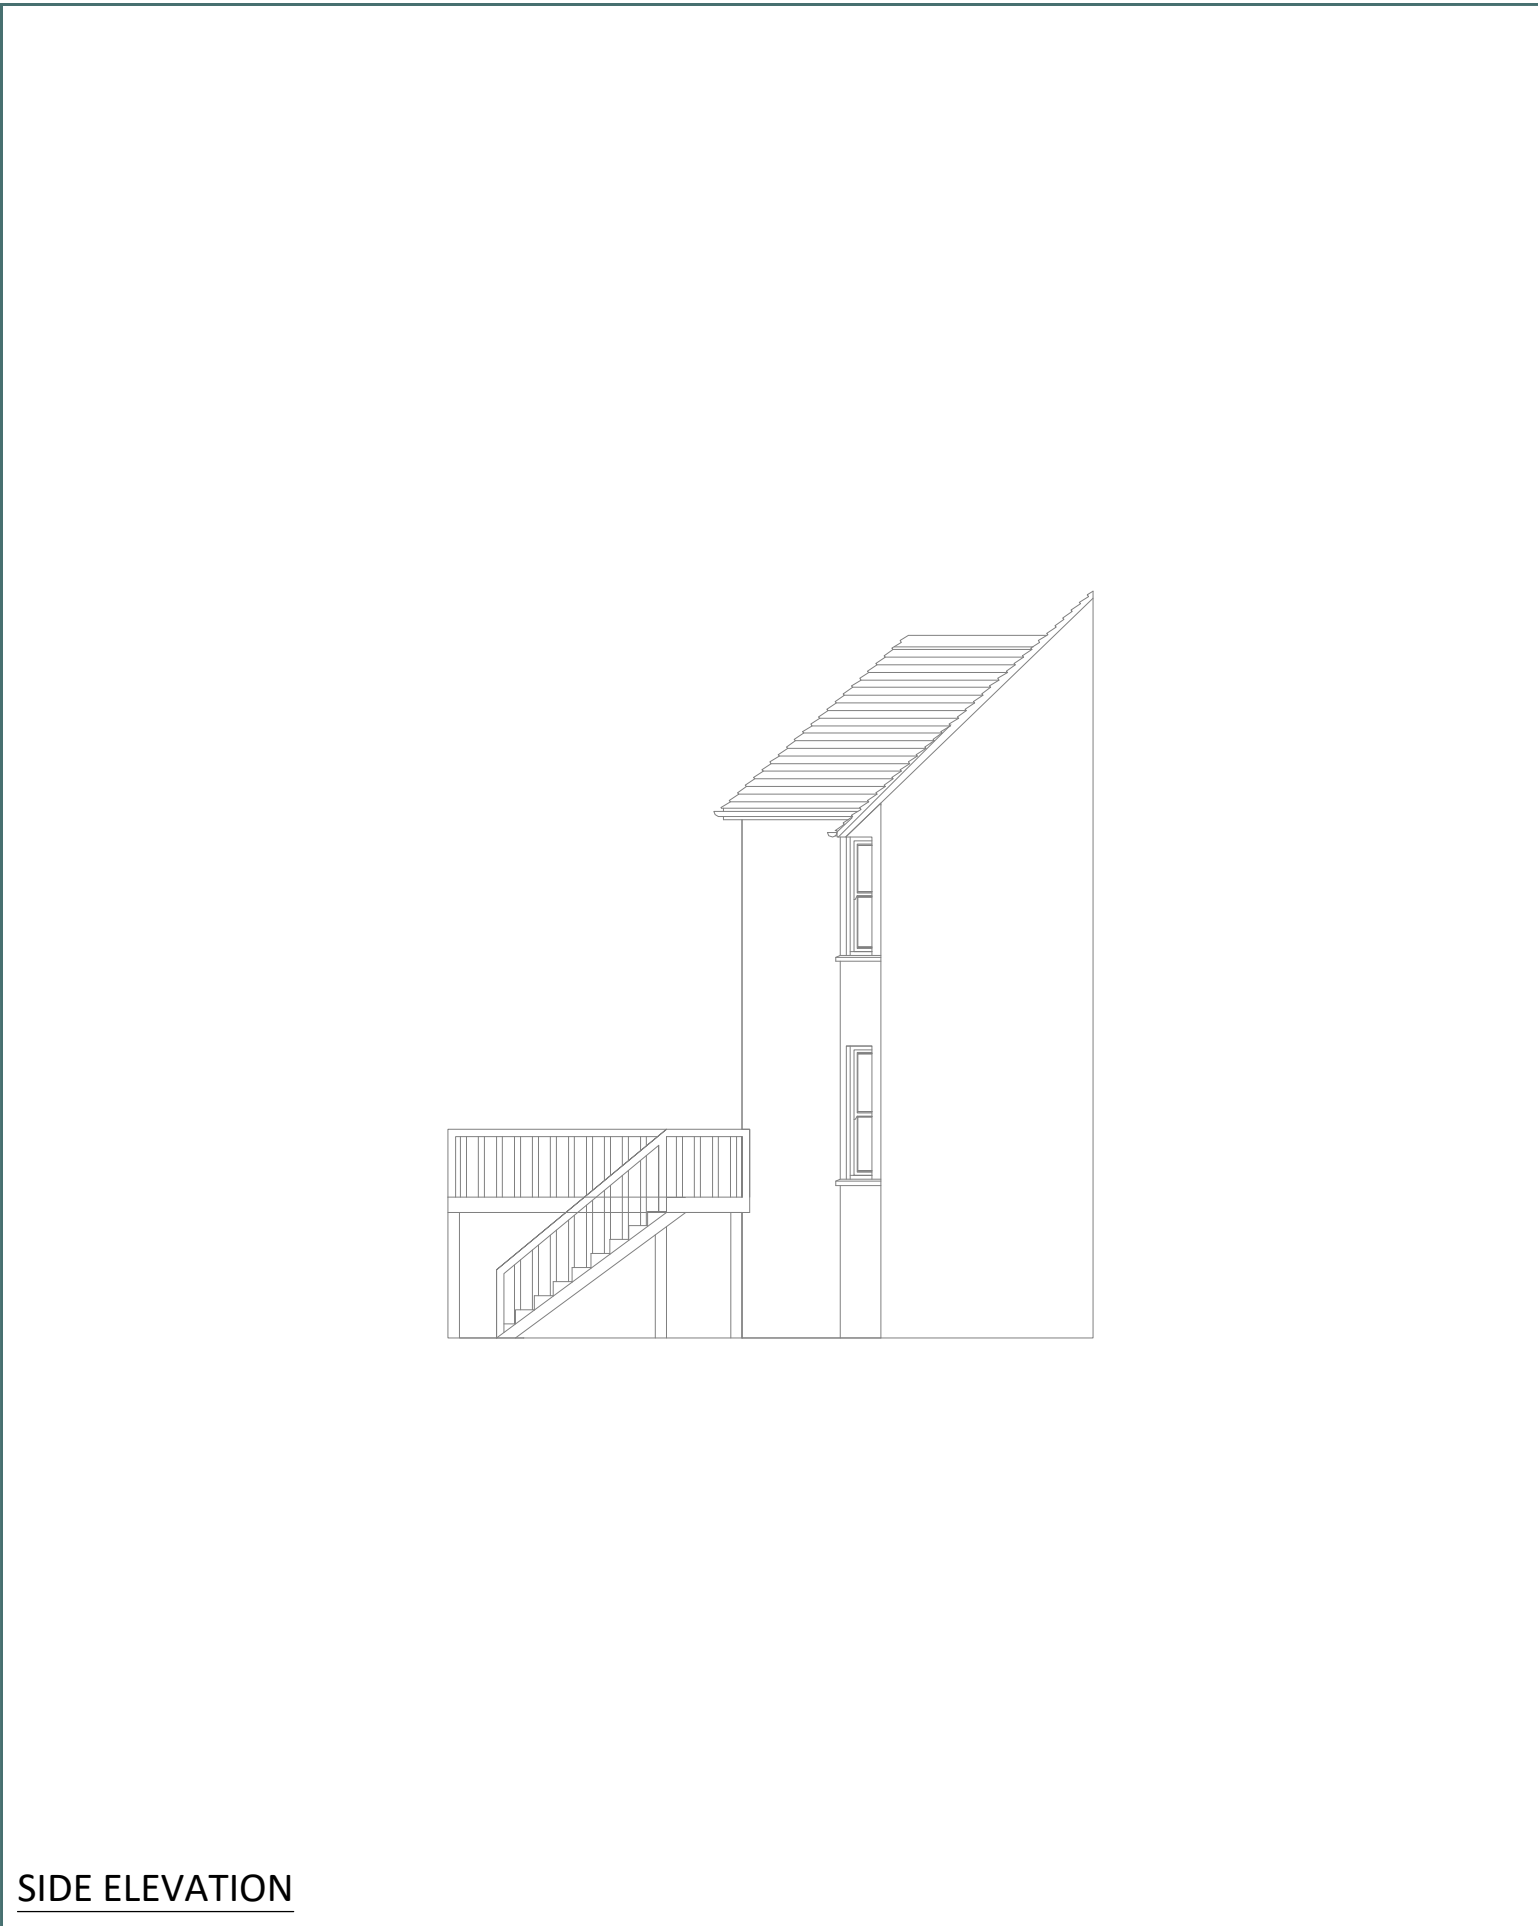

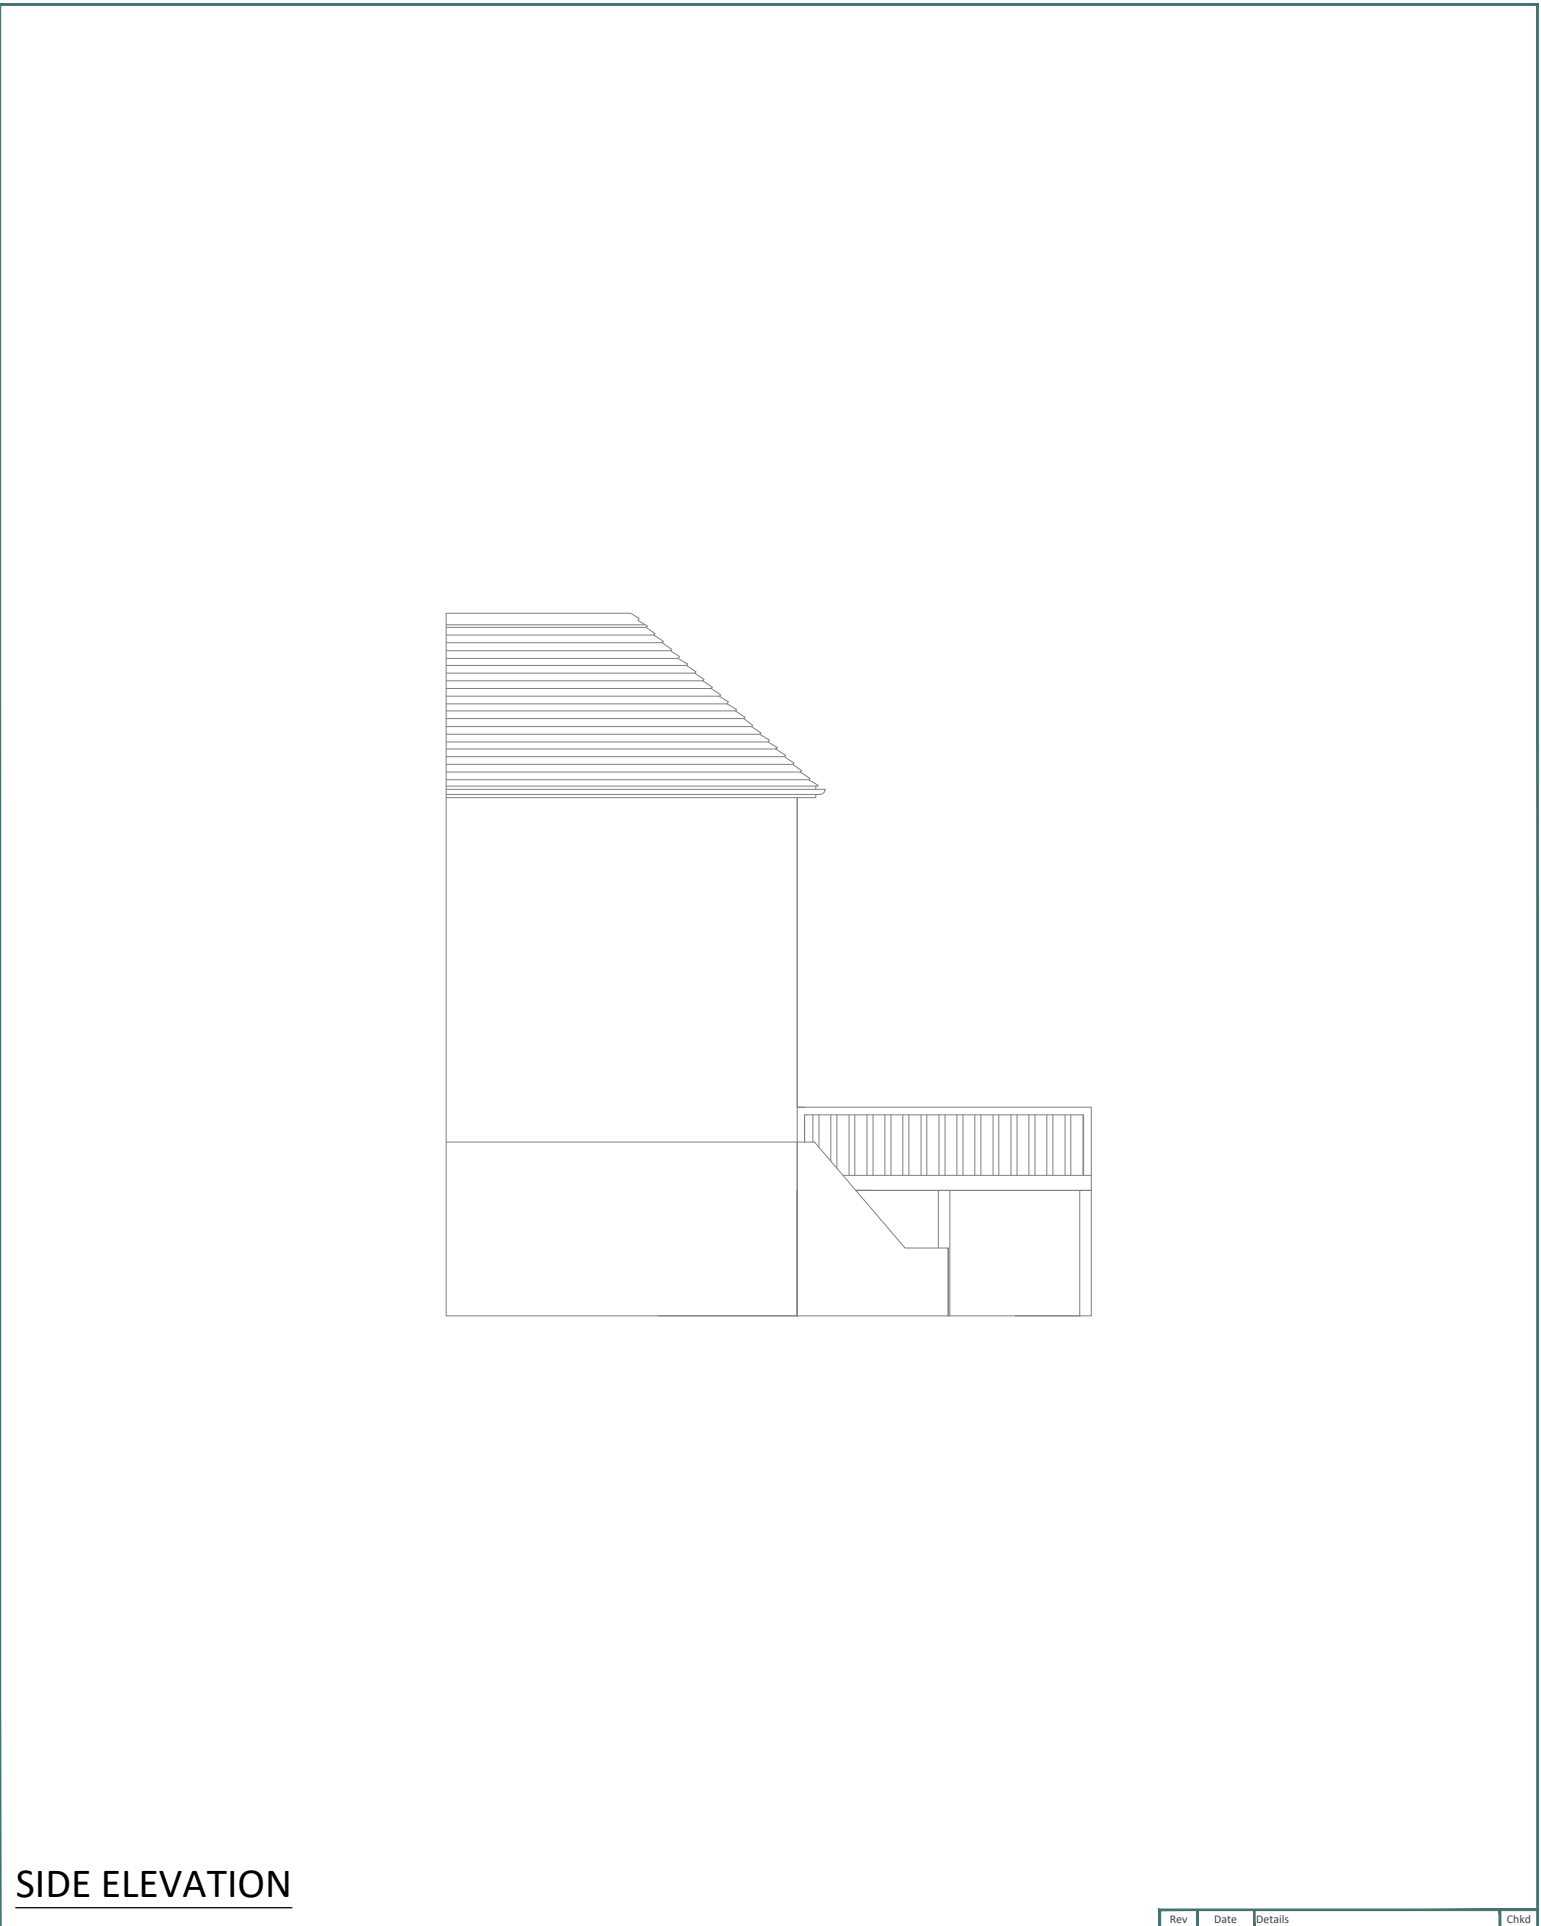

Planning Application &
Building Regulation Drawings

www.myplanningdrawings.com
info@myplanningdrawings.com
0330 001 0750



	Project Title	Drawing Title	Drawing Status				
	32 EDWARD VII AVENUE NEWPORT NP20 4NG UK	EXISTING SIDE ELEVATIONS	PLANNING DRAWING				
			Date 25.09.2025	SCALE 1:100 @ A3	Drawn MPD	Checked TF	Approved ??
			Drawing Number MPD-A-002				Rev -