


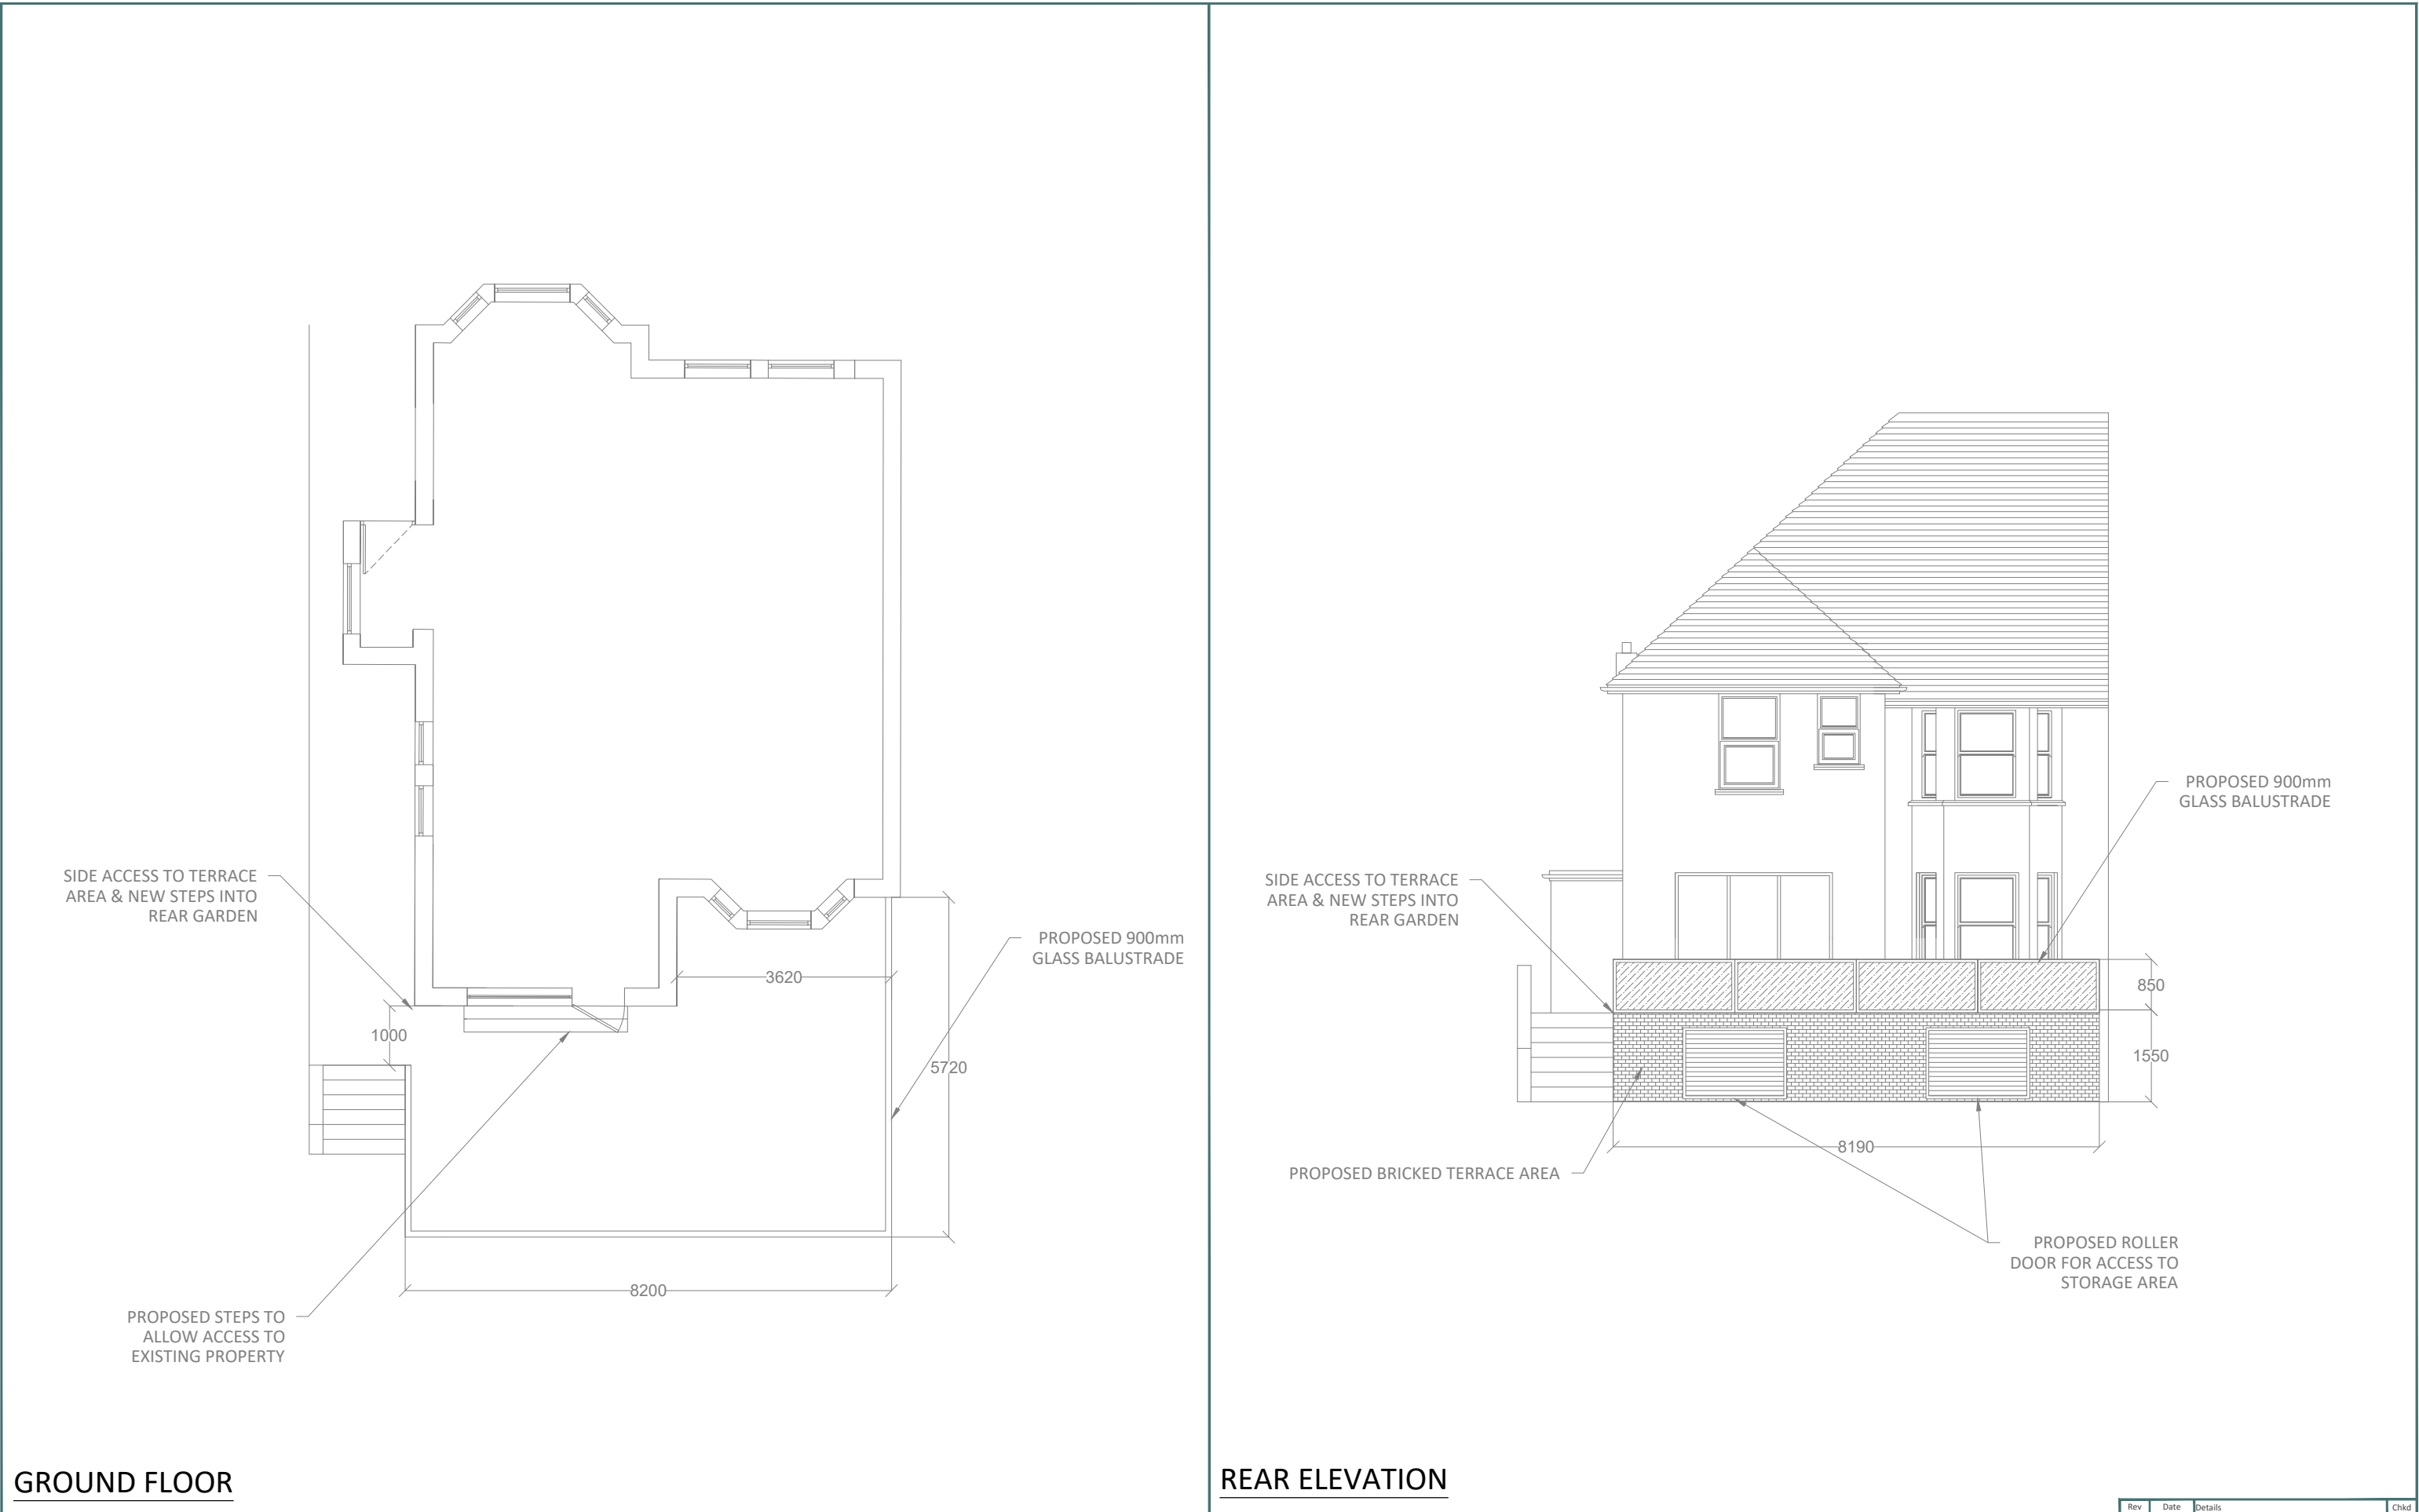

GROUND FLOOR

REAR ELEVATION