




Front view 1:50 scale

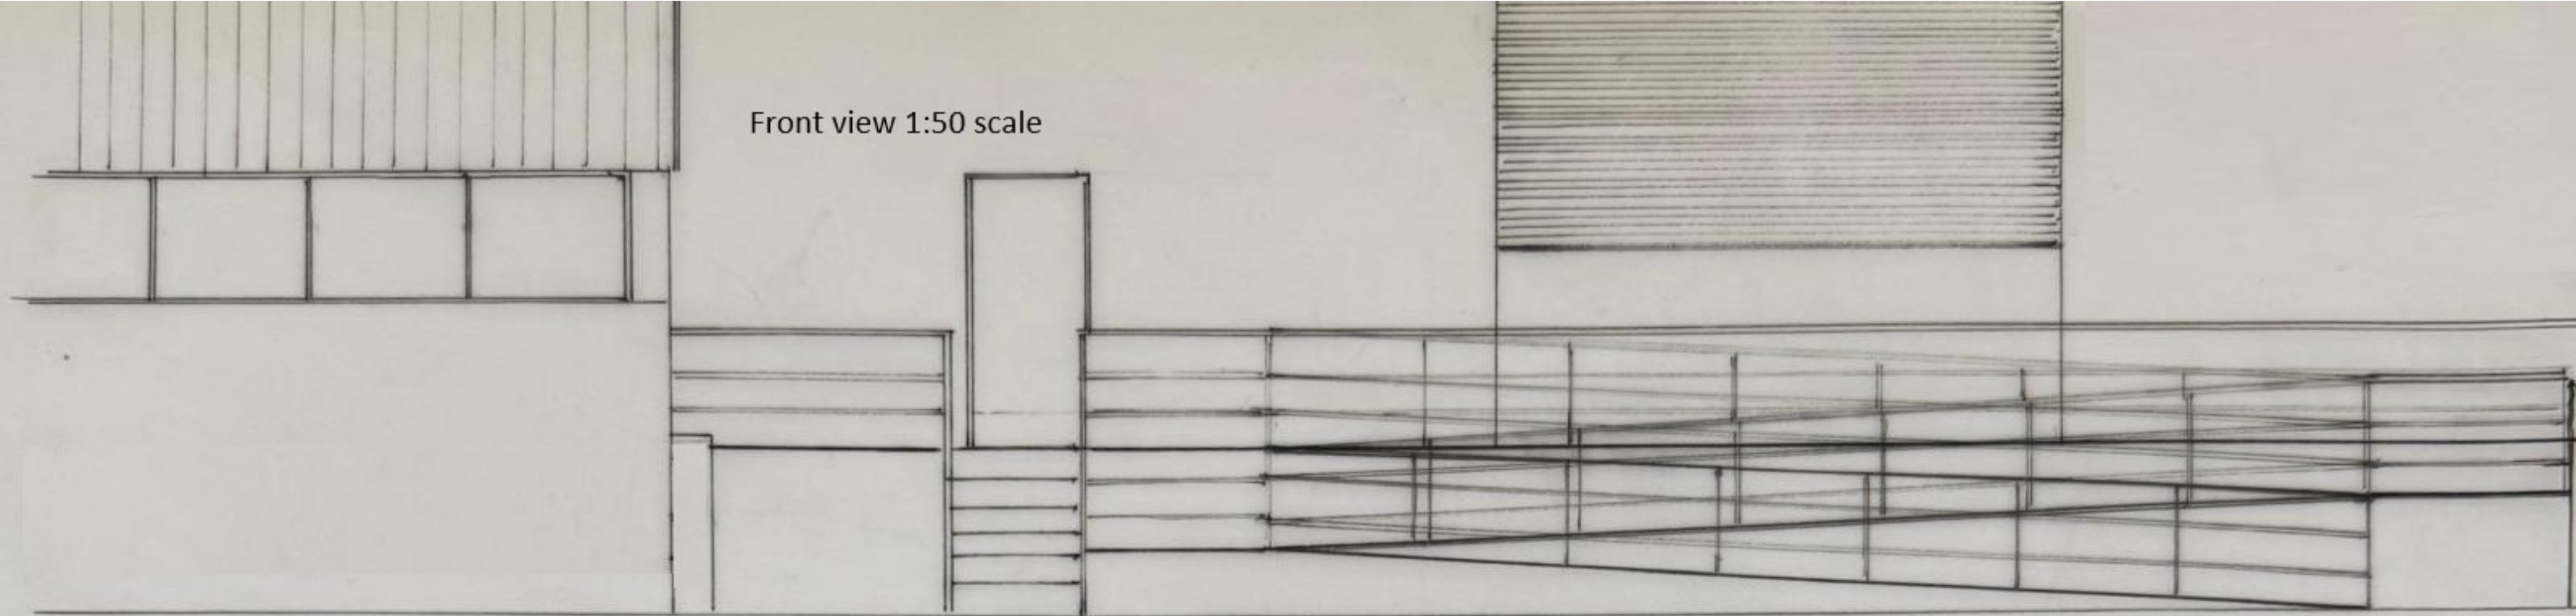


1:50 A3

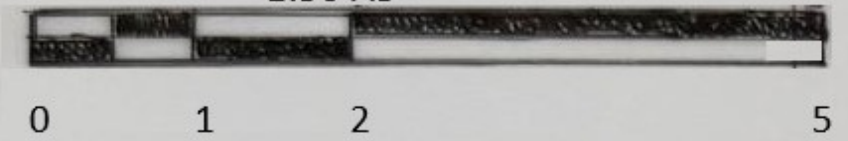

Front view 1:200 scale showing the ramp without the railings for clarity

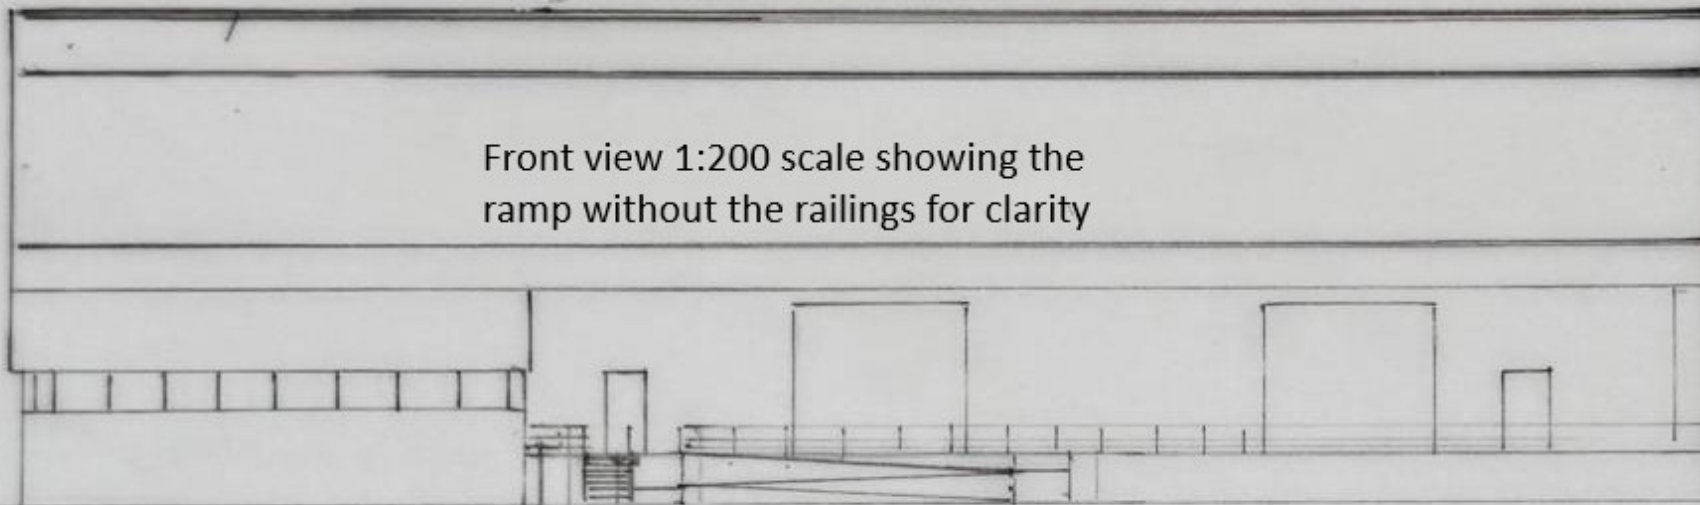

Top view of the front section of the property at 1:200 scale

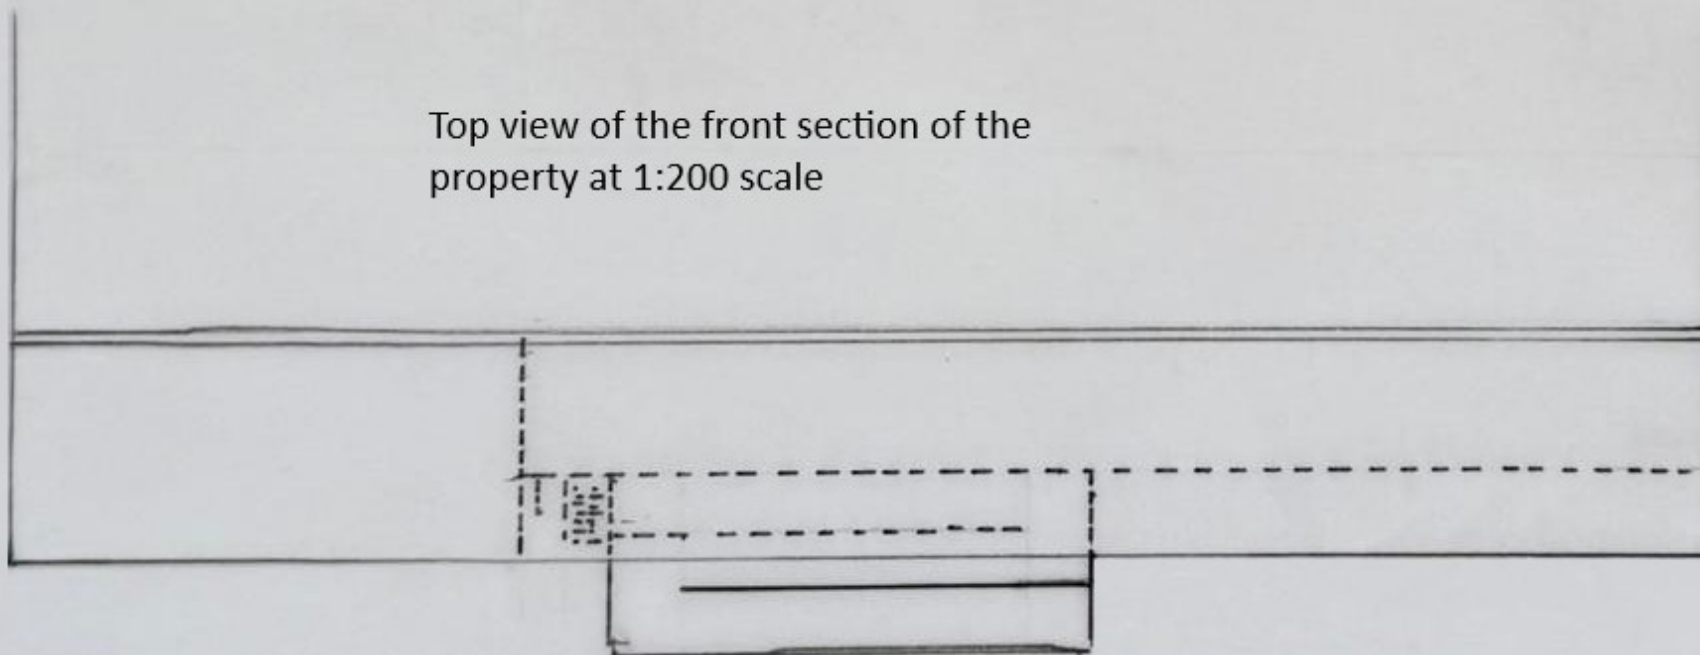

1:200 A3

