


Proposed Site Section A-A

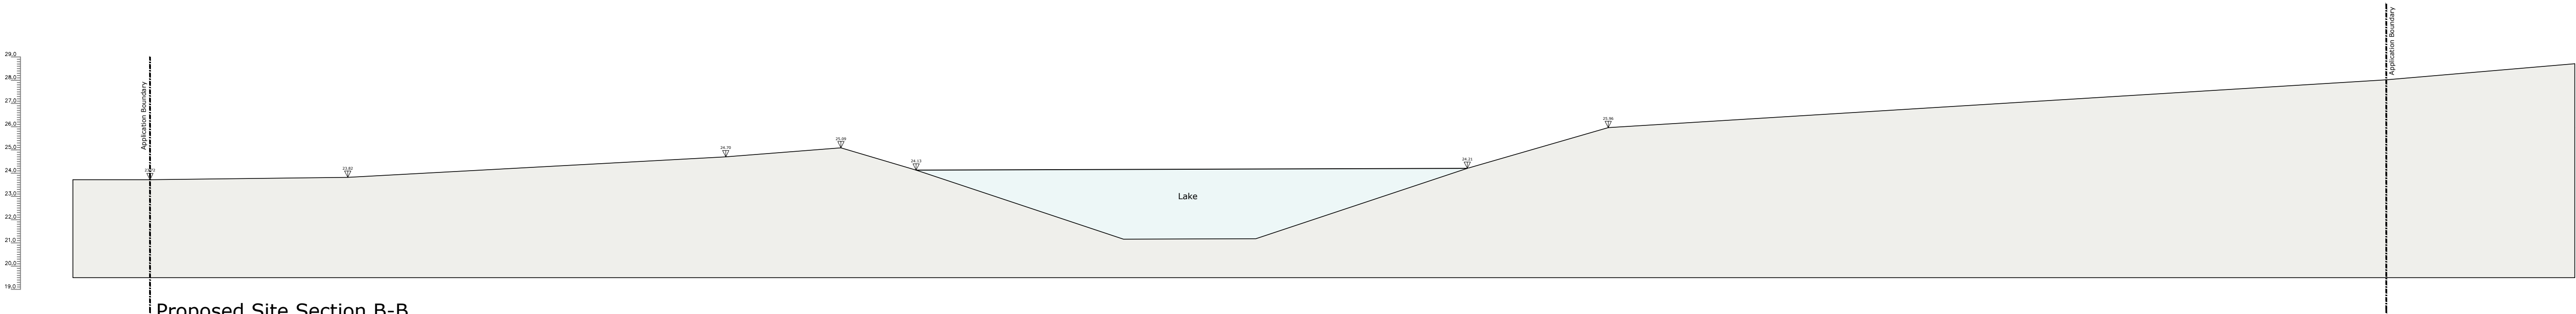

Proposed Site Section B-B

Issue	19.06.25	Planning Submission	
NORTH	WA Westfield Architects	0 3 6 9m	
		Job: Engineering operations to create lake (retrospective). Date: 18.06.25	
		Location: Land forming Part of Cefn Mably Farm, Began Road, Cardiff, CF3 6XL Scale: 1:150@A1	
		Title: Proposed Site Sections Dwg No: 446 - AL/99/02	
		TEL - 07846 126350, E-MAIL - sam@westfieldarchitects.co.uk 2 Alexander Gable, Ffordd Pengam, Cardiff, CF24 2SA.	