



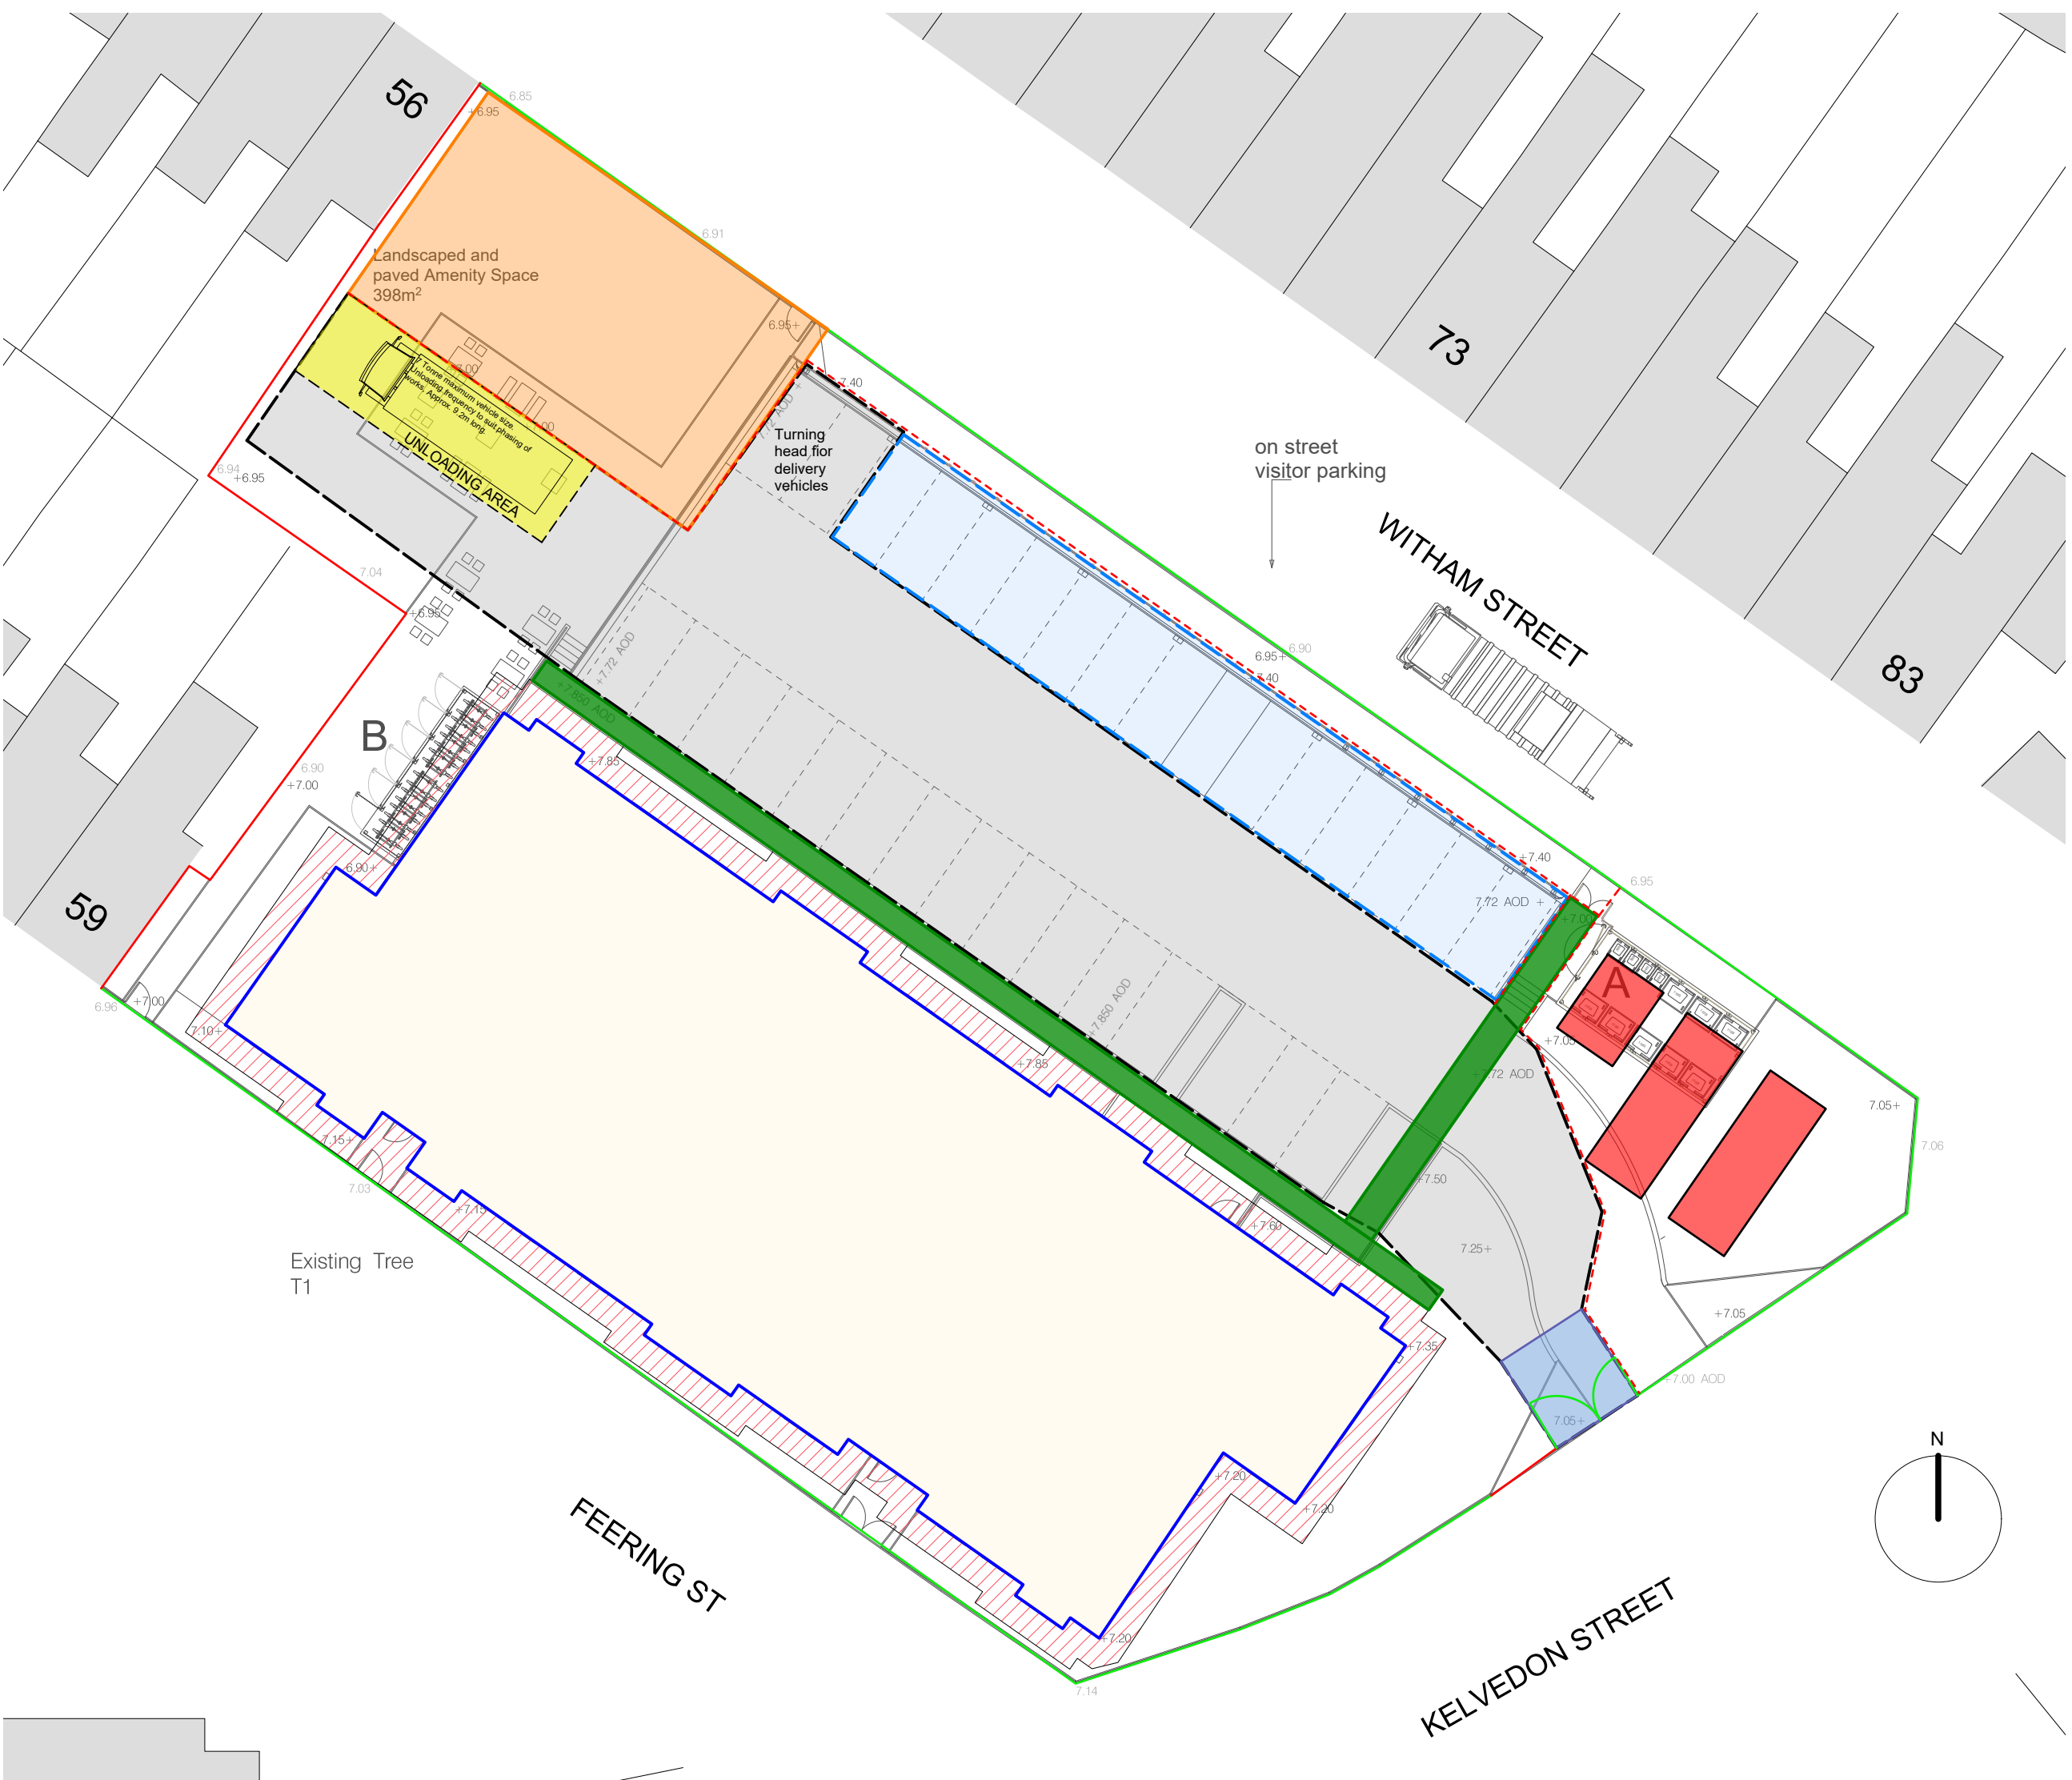

- Site Hoarding: netting on existing pallisade fencing
- Site Hoarding: Heras fencing
- Scaffold area
- Proposed parking areas
- Proposed Buildings
- Unloading Area
- Site Cabins and amenities
- Site Access Road
- Site Compound Storage Area
- Pedestrian routes
- Wheel wash facilities

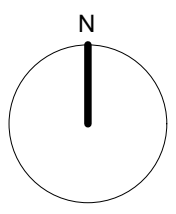

Kennedy James Griffiths
Chartered Architects and Project Managers
Project

T 02920 545100
7 Herbert Terrace
Penarth
Vale of Glamorgan
CF64 2AH

Title

Date

Site Managment Plan

25 09 2025

Status

Scale @ A3

Planning Application

1:250

Job Number

Revision

Drawn by

1660-PL1-20

CKG

Use figured dimensions where possible. Do not scale for construction purposes.
This drawing is copyright.