



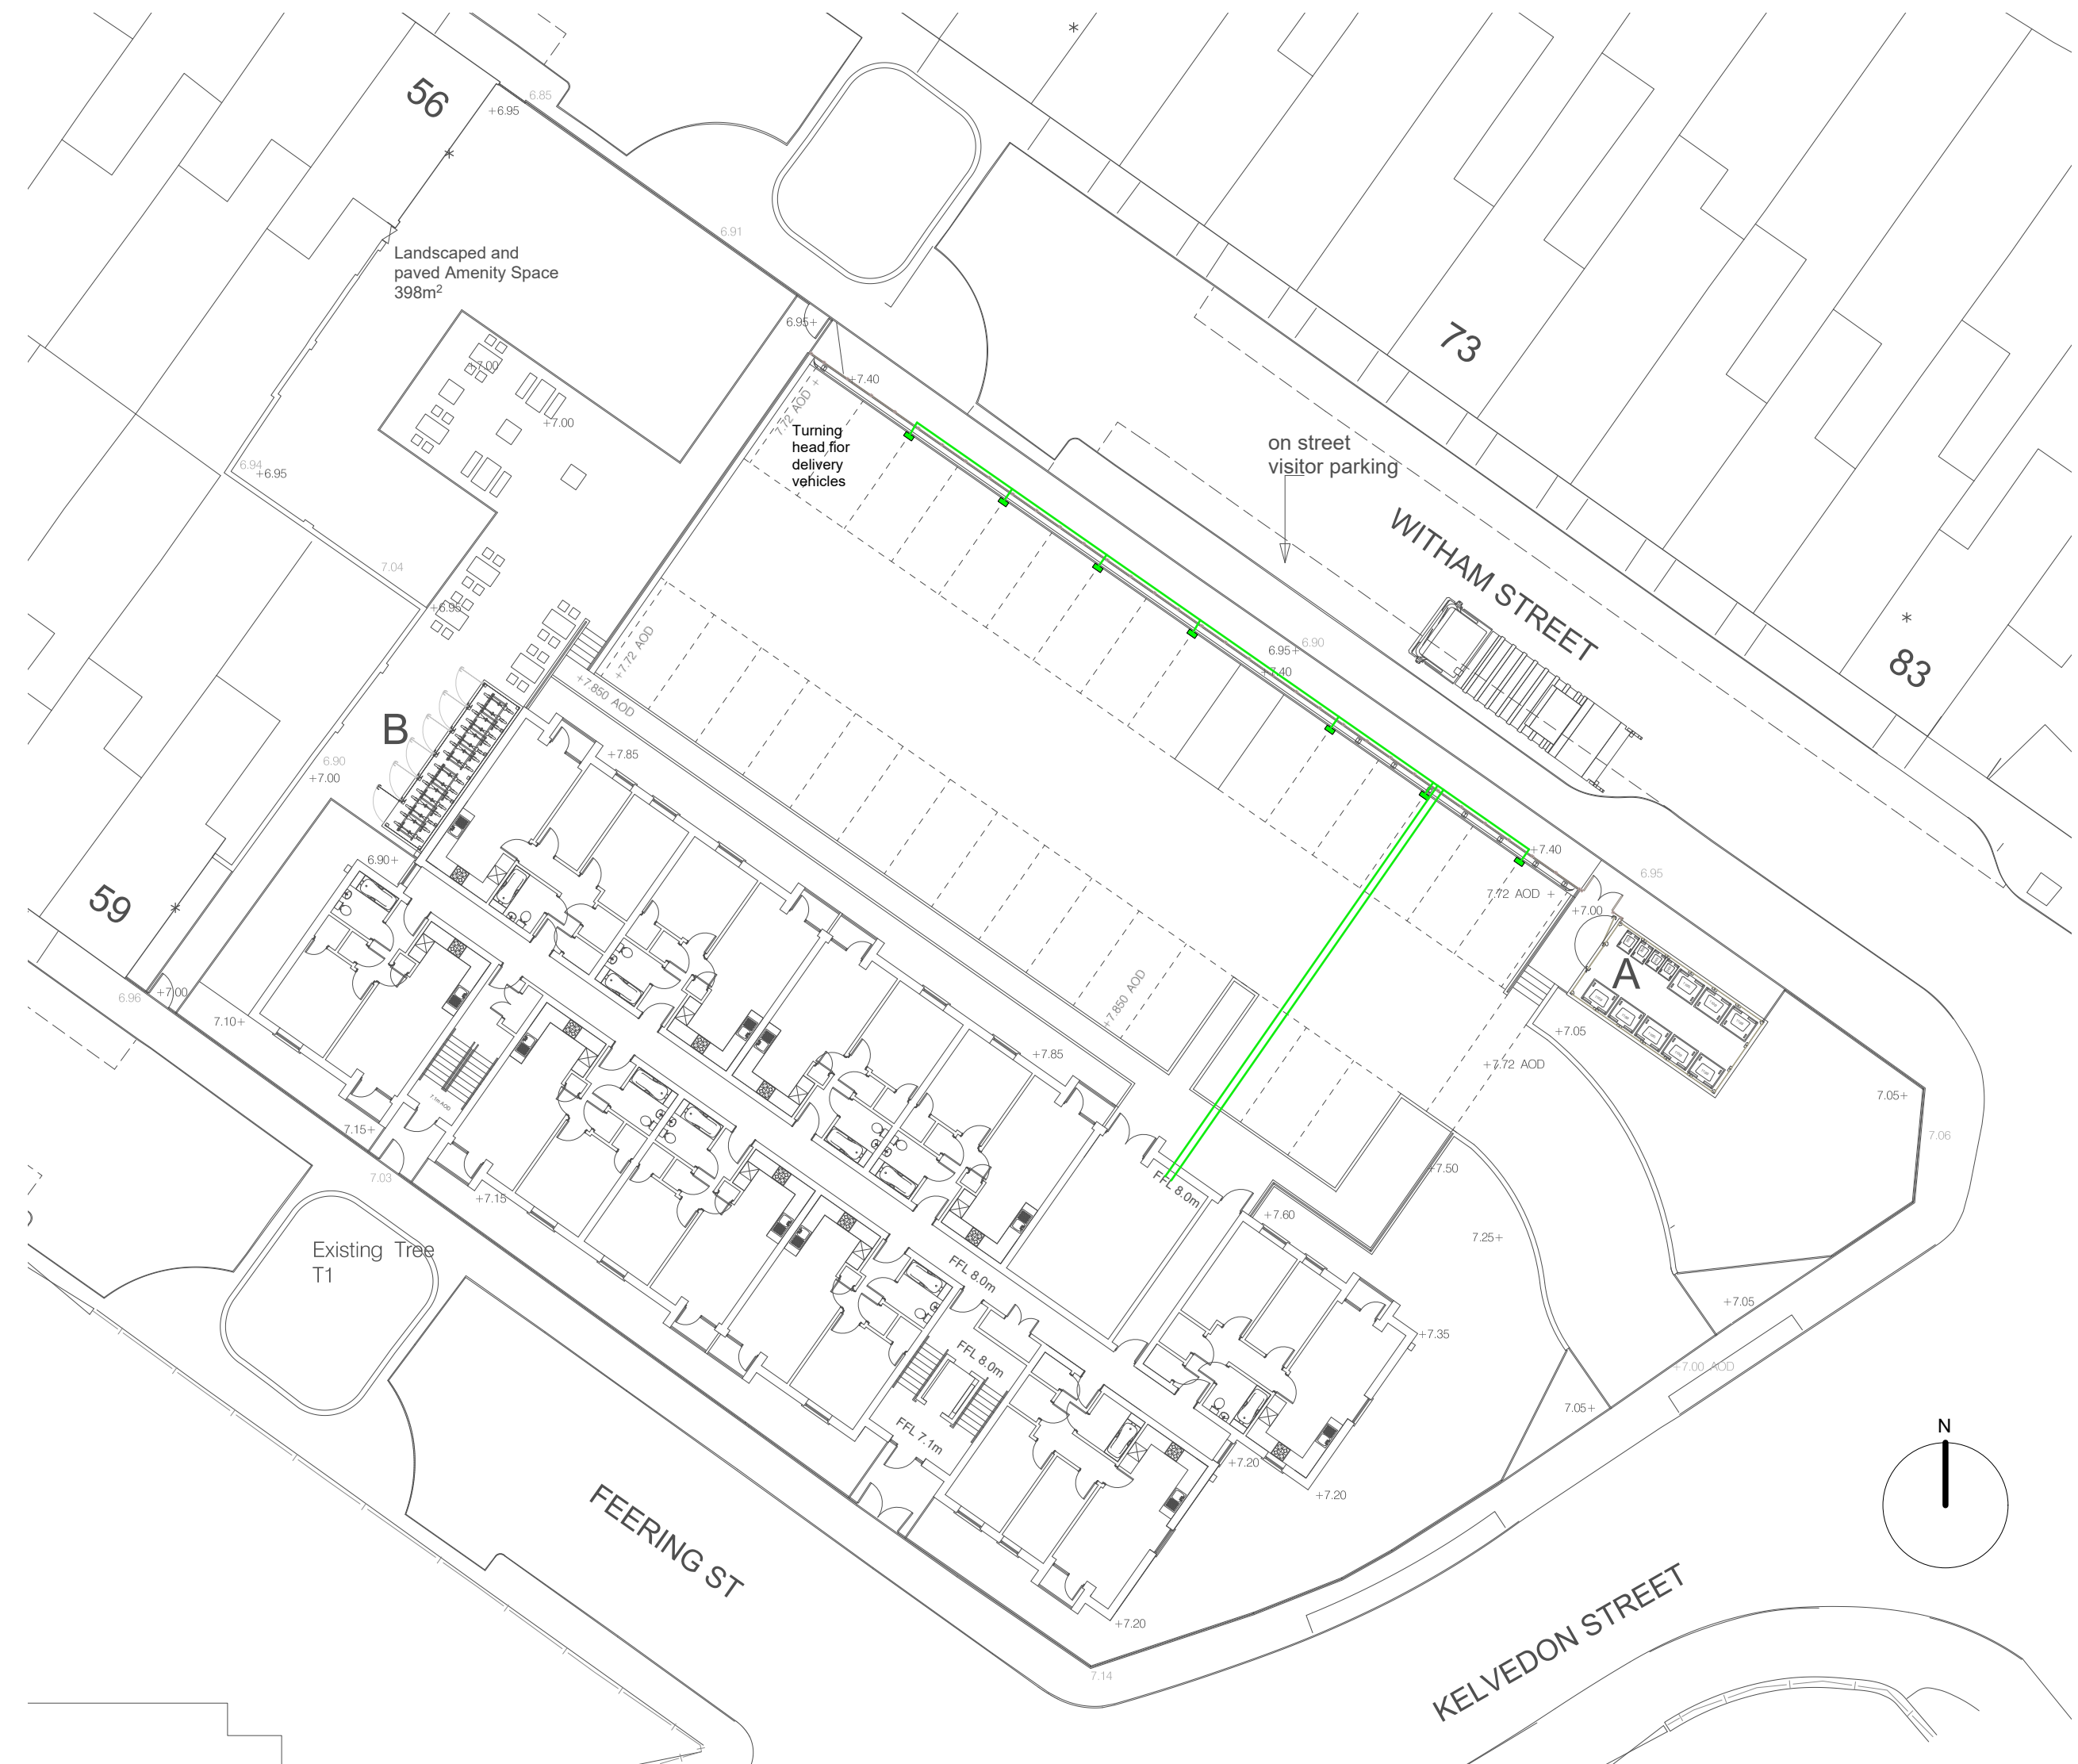

- Post with capacity for 2 EV charging points to serve a total of 14 cars (46% of total spaces)
- Ducts for EV charging infrastructure linking charging posts to Communal area distribution board

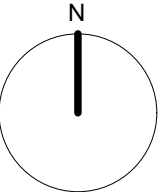

Kennedy James Griffiths
Chartered Architects and Project Managers
Project

T 02920 545100
7 Herbert Terrace
Penarth
Vale of Glamorgan
CF64 2AH

KJG

Title

Date

EV charging Infrastructure Plan

25 09 2025

Status

Scale @ A3

Planning Application

1:250

Job Number

Revision

Drawn by

1660-PL1-21

CKG

Use figured dimensions where possible. Do not scale for construction purposes.
This drawing is copyright.

FEERING ST

KELVEDON STREET

WITHAM STREET

Landscaped and paved Amenity Space
398m²

Turning head, for delivery vehicles

on street visitor parking

Existing Tree T1

B

A