


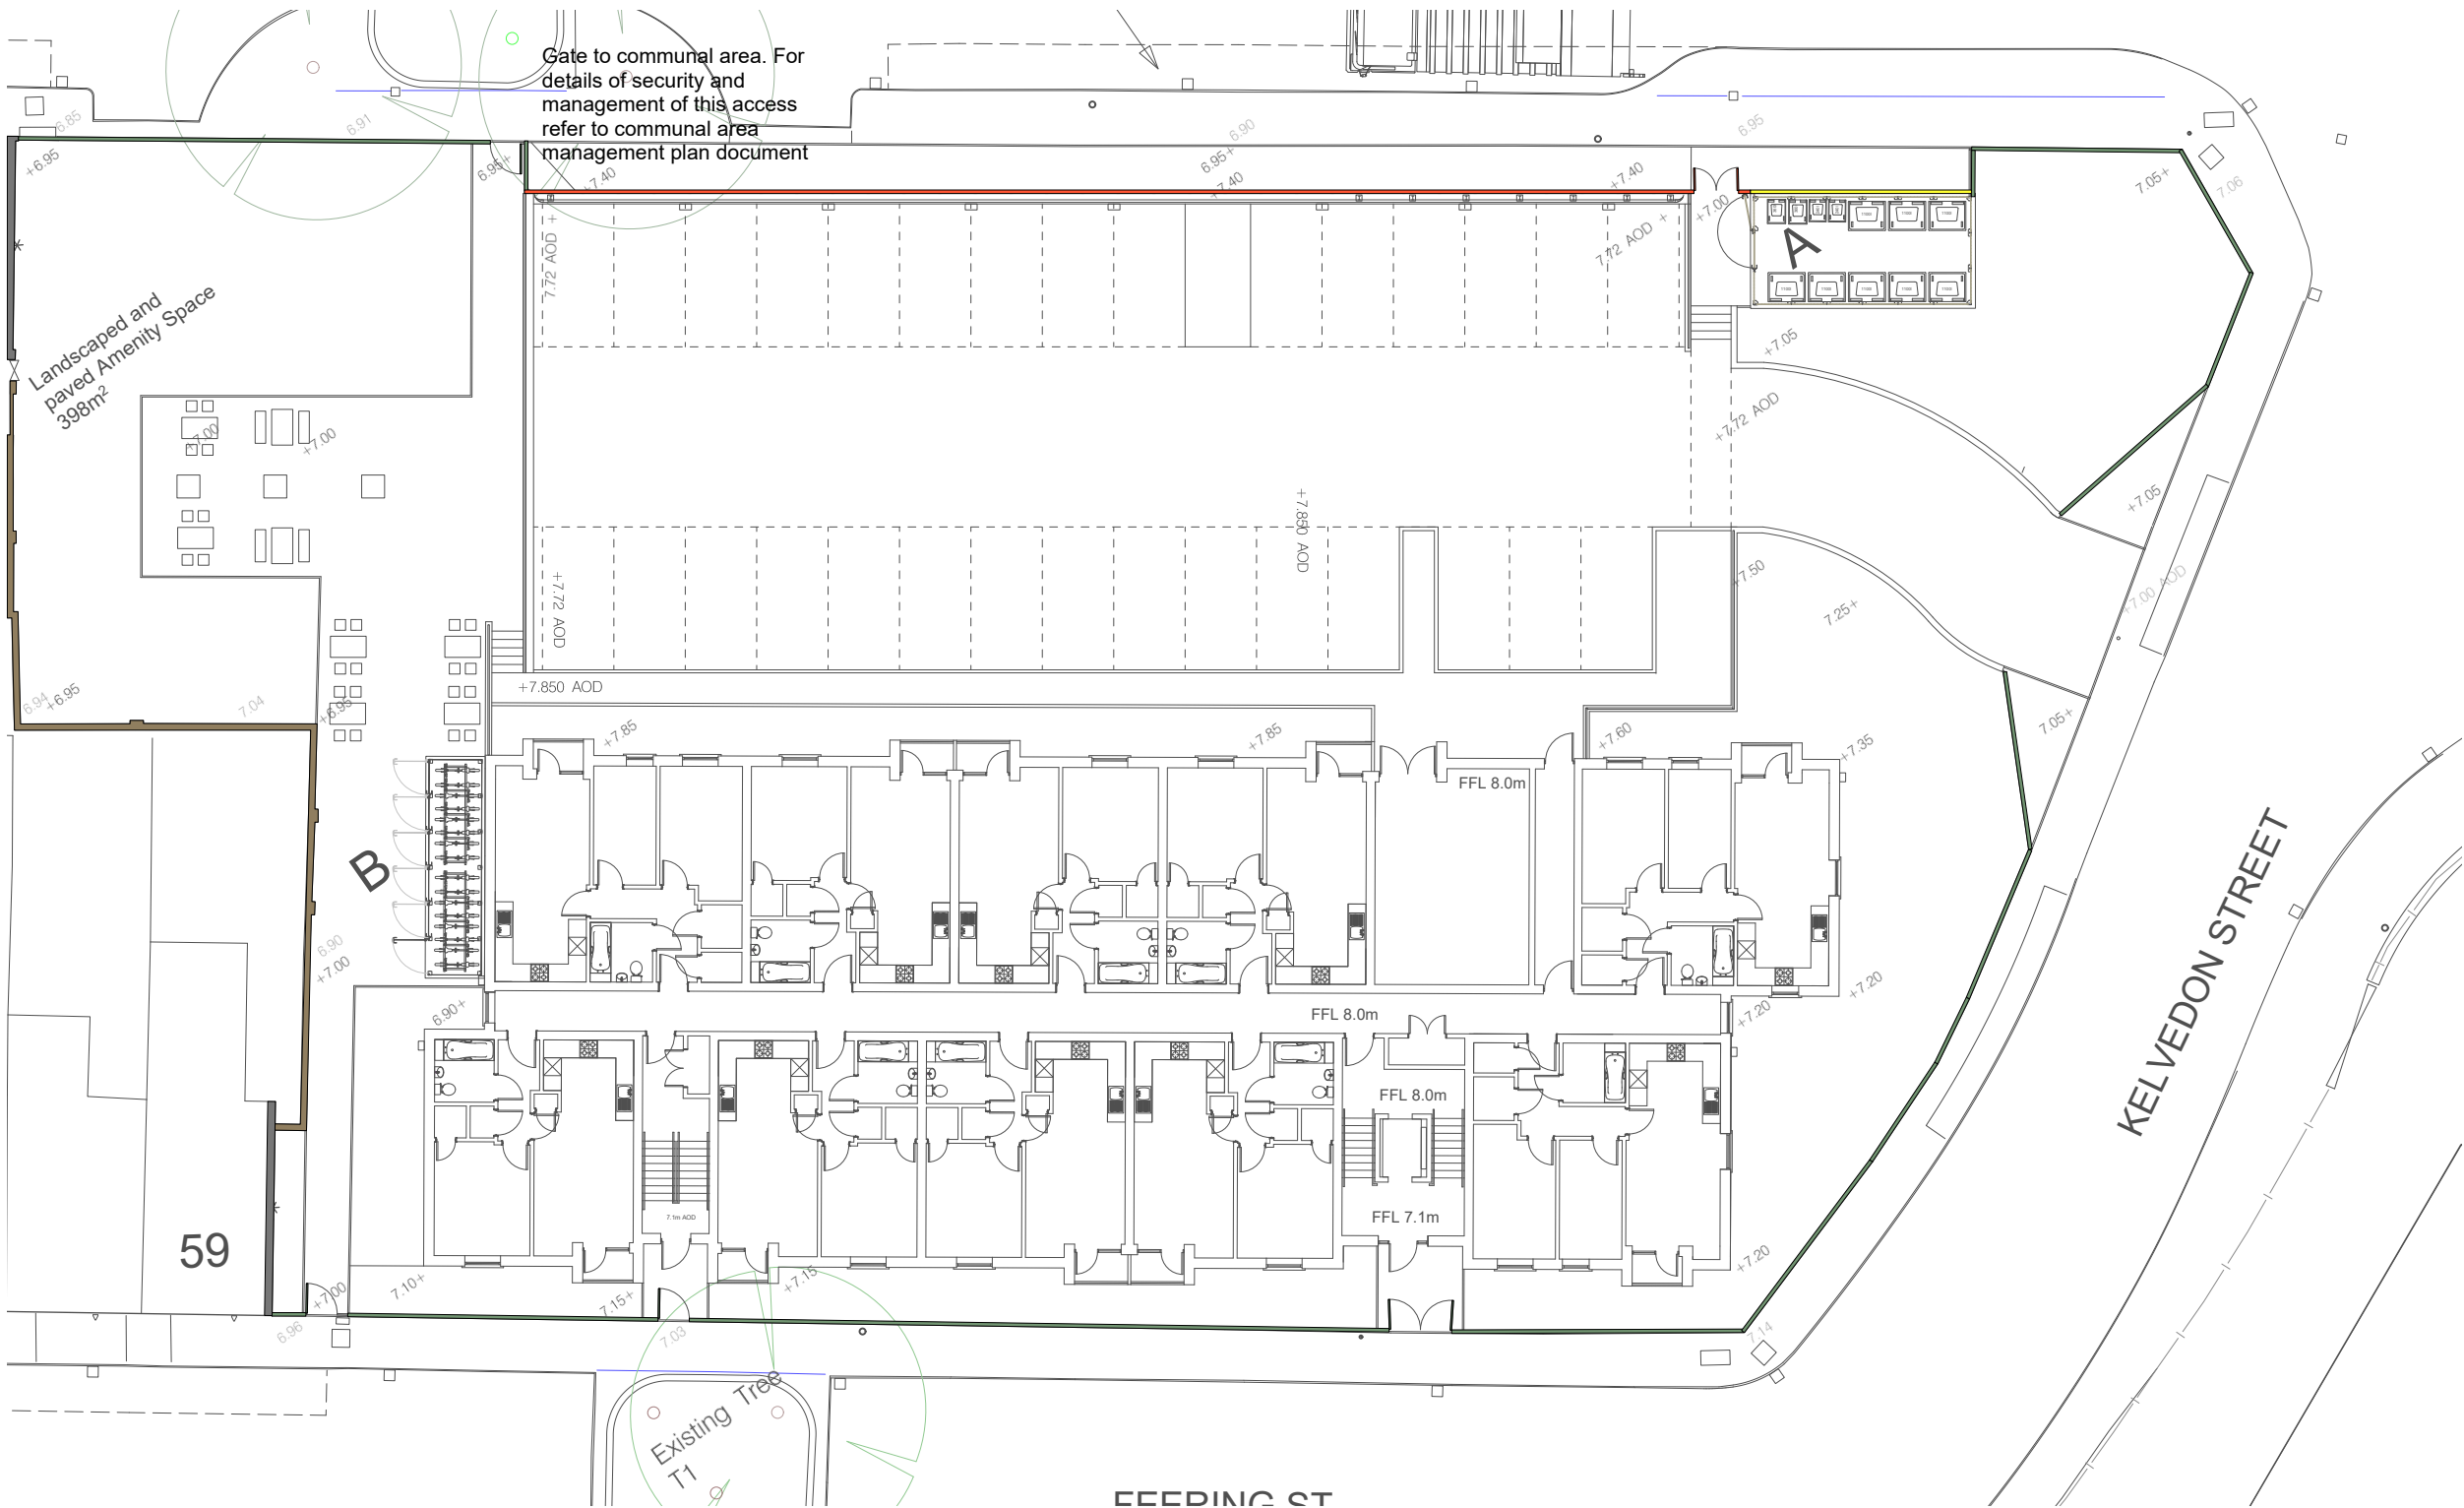

Fence to site perimeter (1)



1100mm high powdered coated metal bow topped railings and gates to Southern and Western boundaries

Fence to site perimeter (2)



1800mm high (above pavement level) hit and miss timber fence to Witham St to screen headlights. For details refer to approved drawings 1660PL1-07 and drawing 1660PL1-23.

Bin store elevation (2)




Bin store forms part of boundary . For details refer to approved drawings 1660PL1-07 and 1660PL1-11.

Existing boundary walls (4)

Existing brickwork boundary walls to adjacent houses on Witham Street and Feering Street to remain.

Existing boundary walls (5)

Existing brickwork gable end walls to adjacent houses on Witham Street and Feering Street to remain.

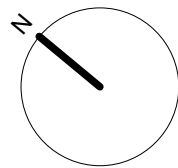

Kennedy James Griffiths
Chartered Architects and Project Managers
Project
Proposed Apartments
Kelvedon Street, Newport



T 02920 545100
7 Herbert Terrace
Penarth
Vale of Glamorgan
CF64 2AH

Title
Boundary Treatments

Date
25 09 2025

Status
Planning Application

Scale @ A3
1:250

Job Number
1660-PL1-22

Revision
CKG

Use figured dimensions where possible. Do not scale for construction purposes.
This drawing is copyright.