

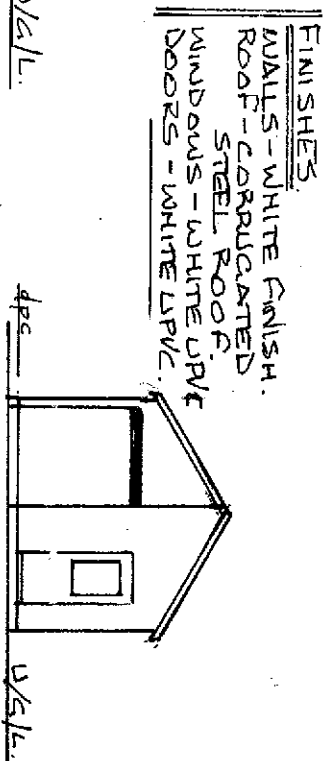
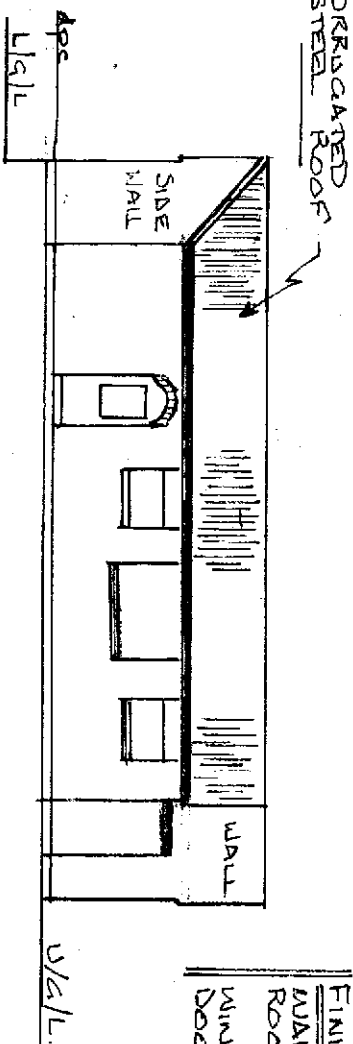


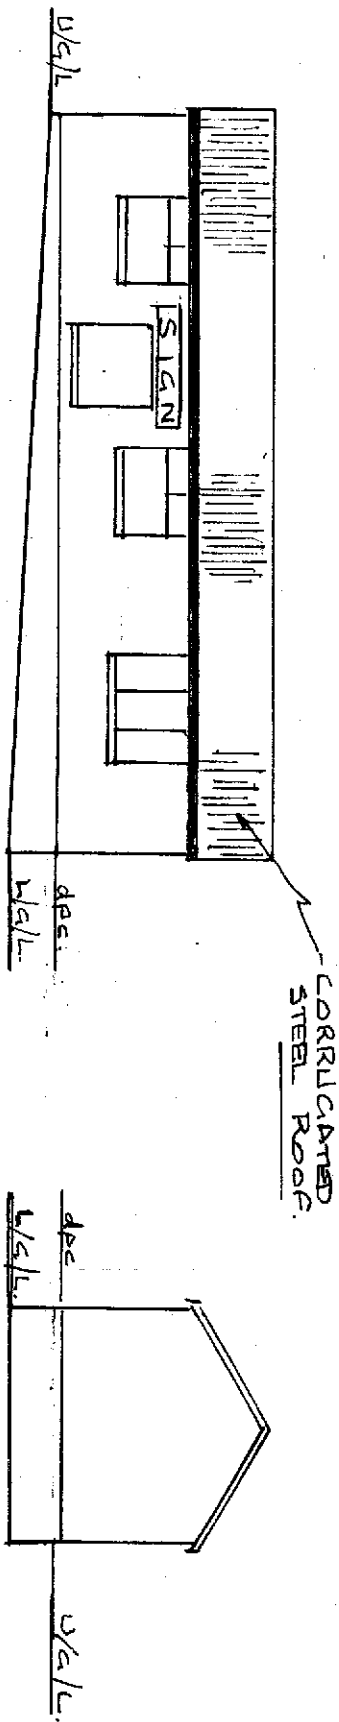

FINISHES
 WALLS - WHITE GILSH.
 ROOF - CORRUGATED
 STEEL ROOF.
 WINDOWS - WHITE UPVC
 DOORS - WHITE UPVC.

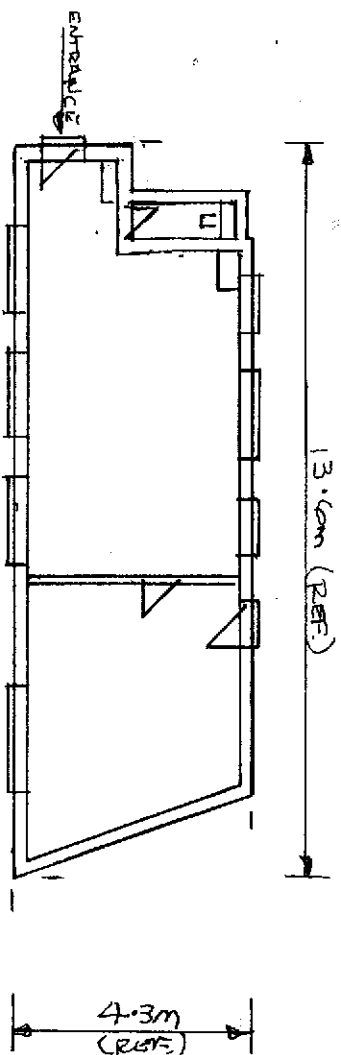

EXISTING SIDE ELEVATION

EXISTING ELEVATIONS OF 6A, STATION ROAD, CAERLEON, NEWPORT.

SCALE 1:100
 DRG. REF 1

00A3