



PROPOSED ELEVATIONS

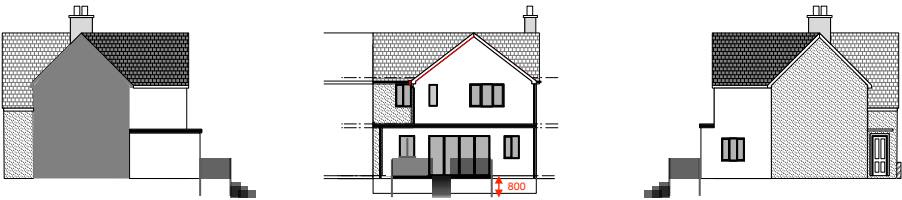

Proposed Plans

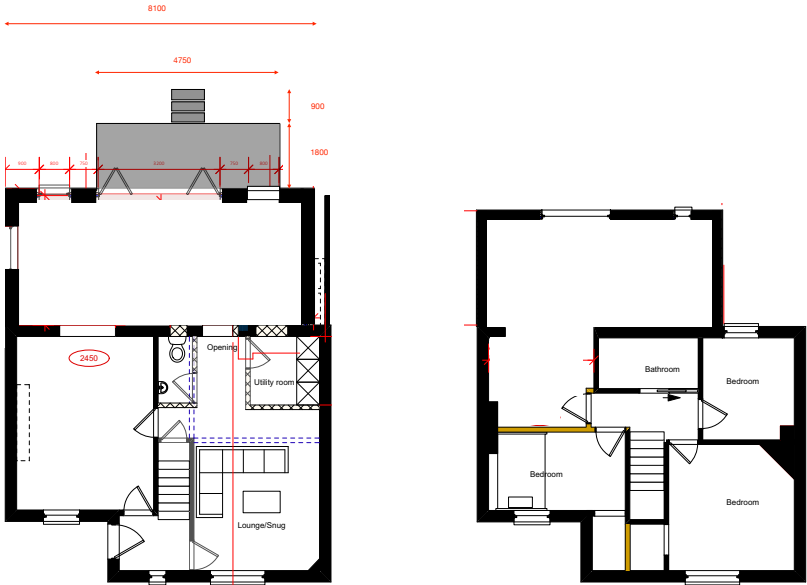

	JOB TITLE 13 The Uplands Rogerstone NP10 9FA	DRAWING TITLE Building Regulations: Plans and elevations	DRAWING No. SD896 BR01a
			SCALE 1:100 @ A3
			DATE July 2025