
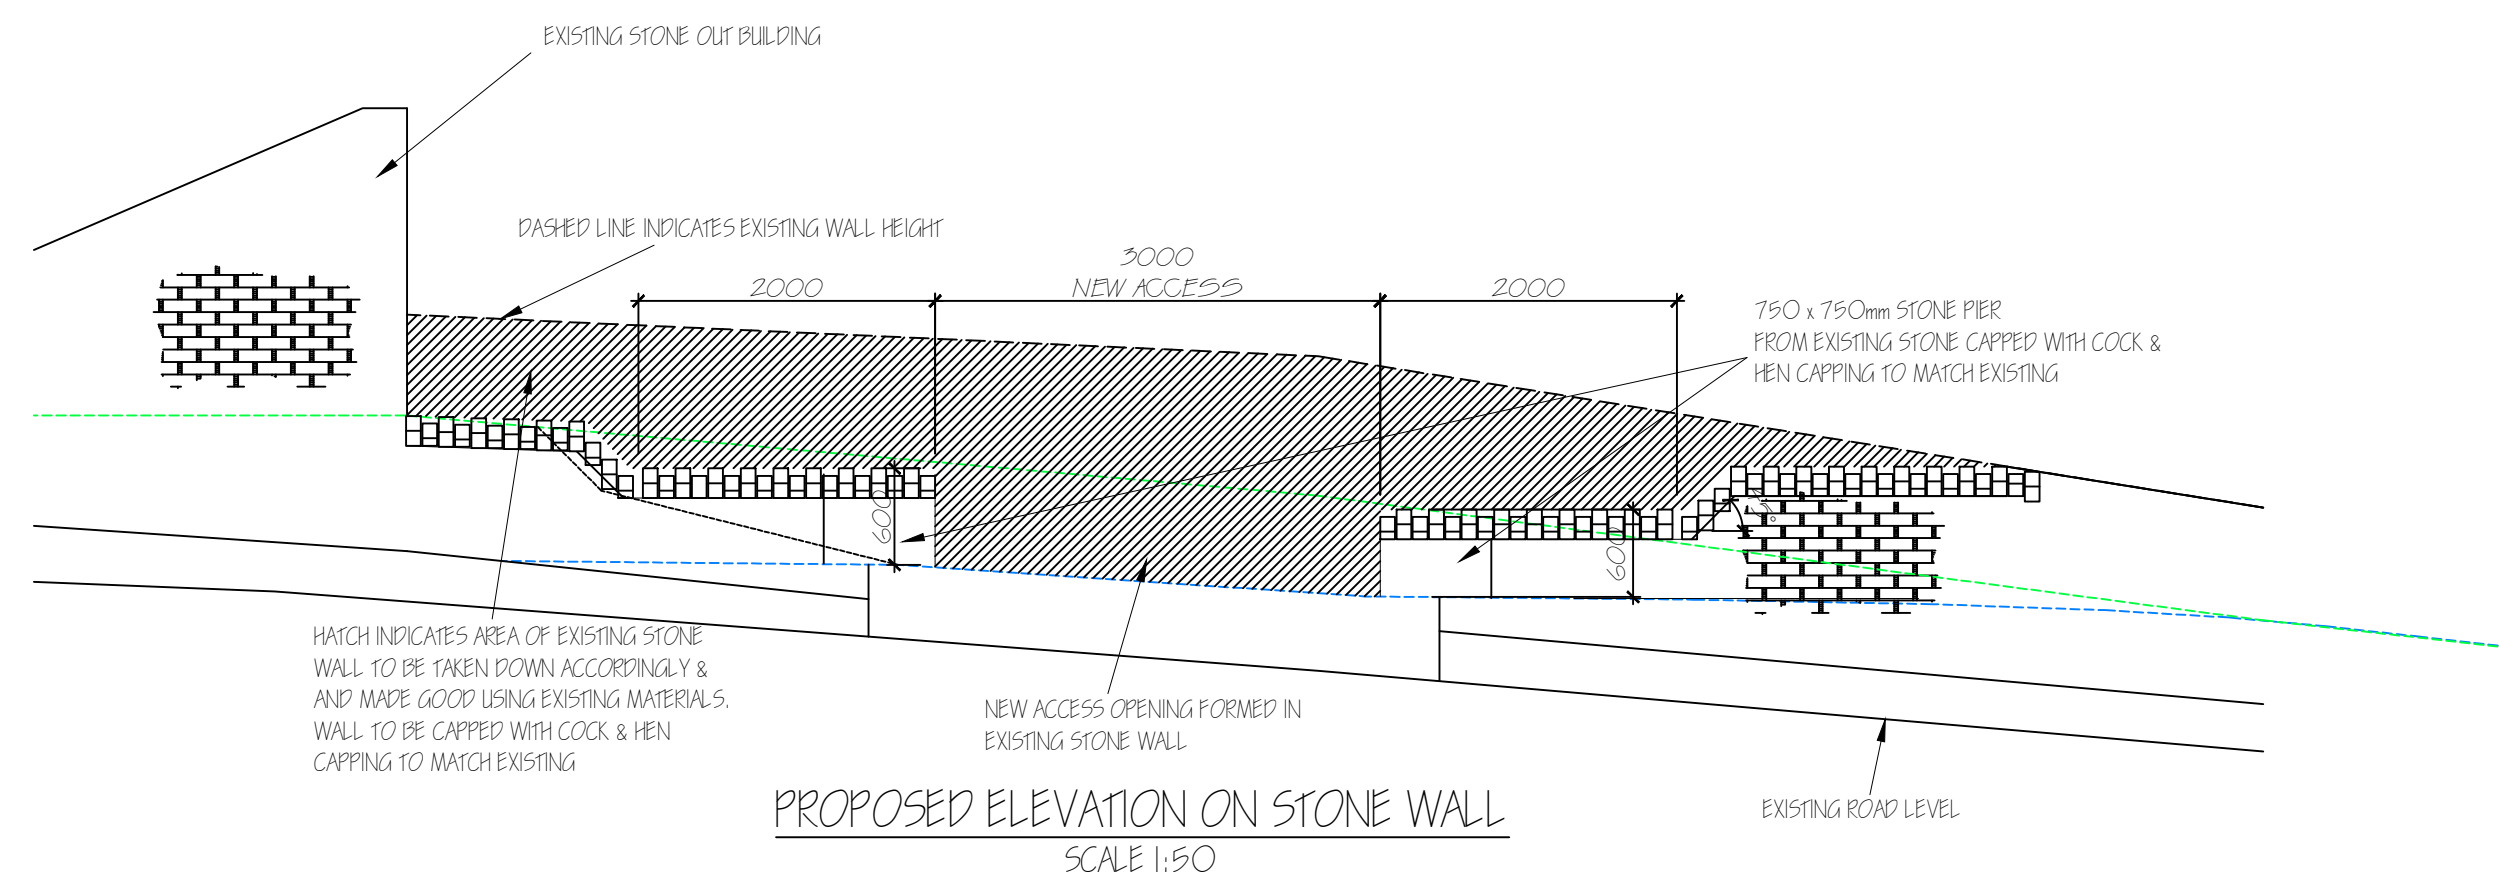


NOTES

ALL DIMENSIONS ARE TO BE CHECKED ON SITE AND ANY DISCREPANCIES
REPORTED PRIOR TO COMMENCEMENT OF WORK.

DO NOT SCALE FROM THIS DRAWING

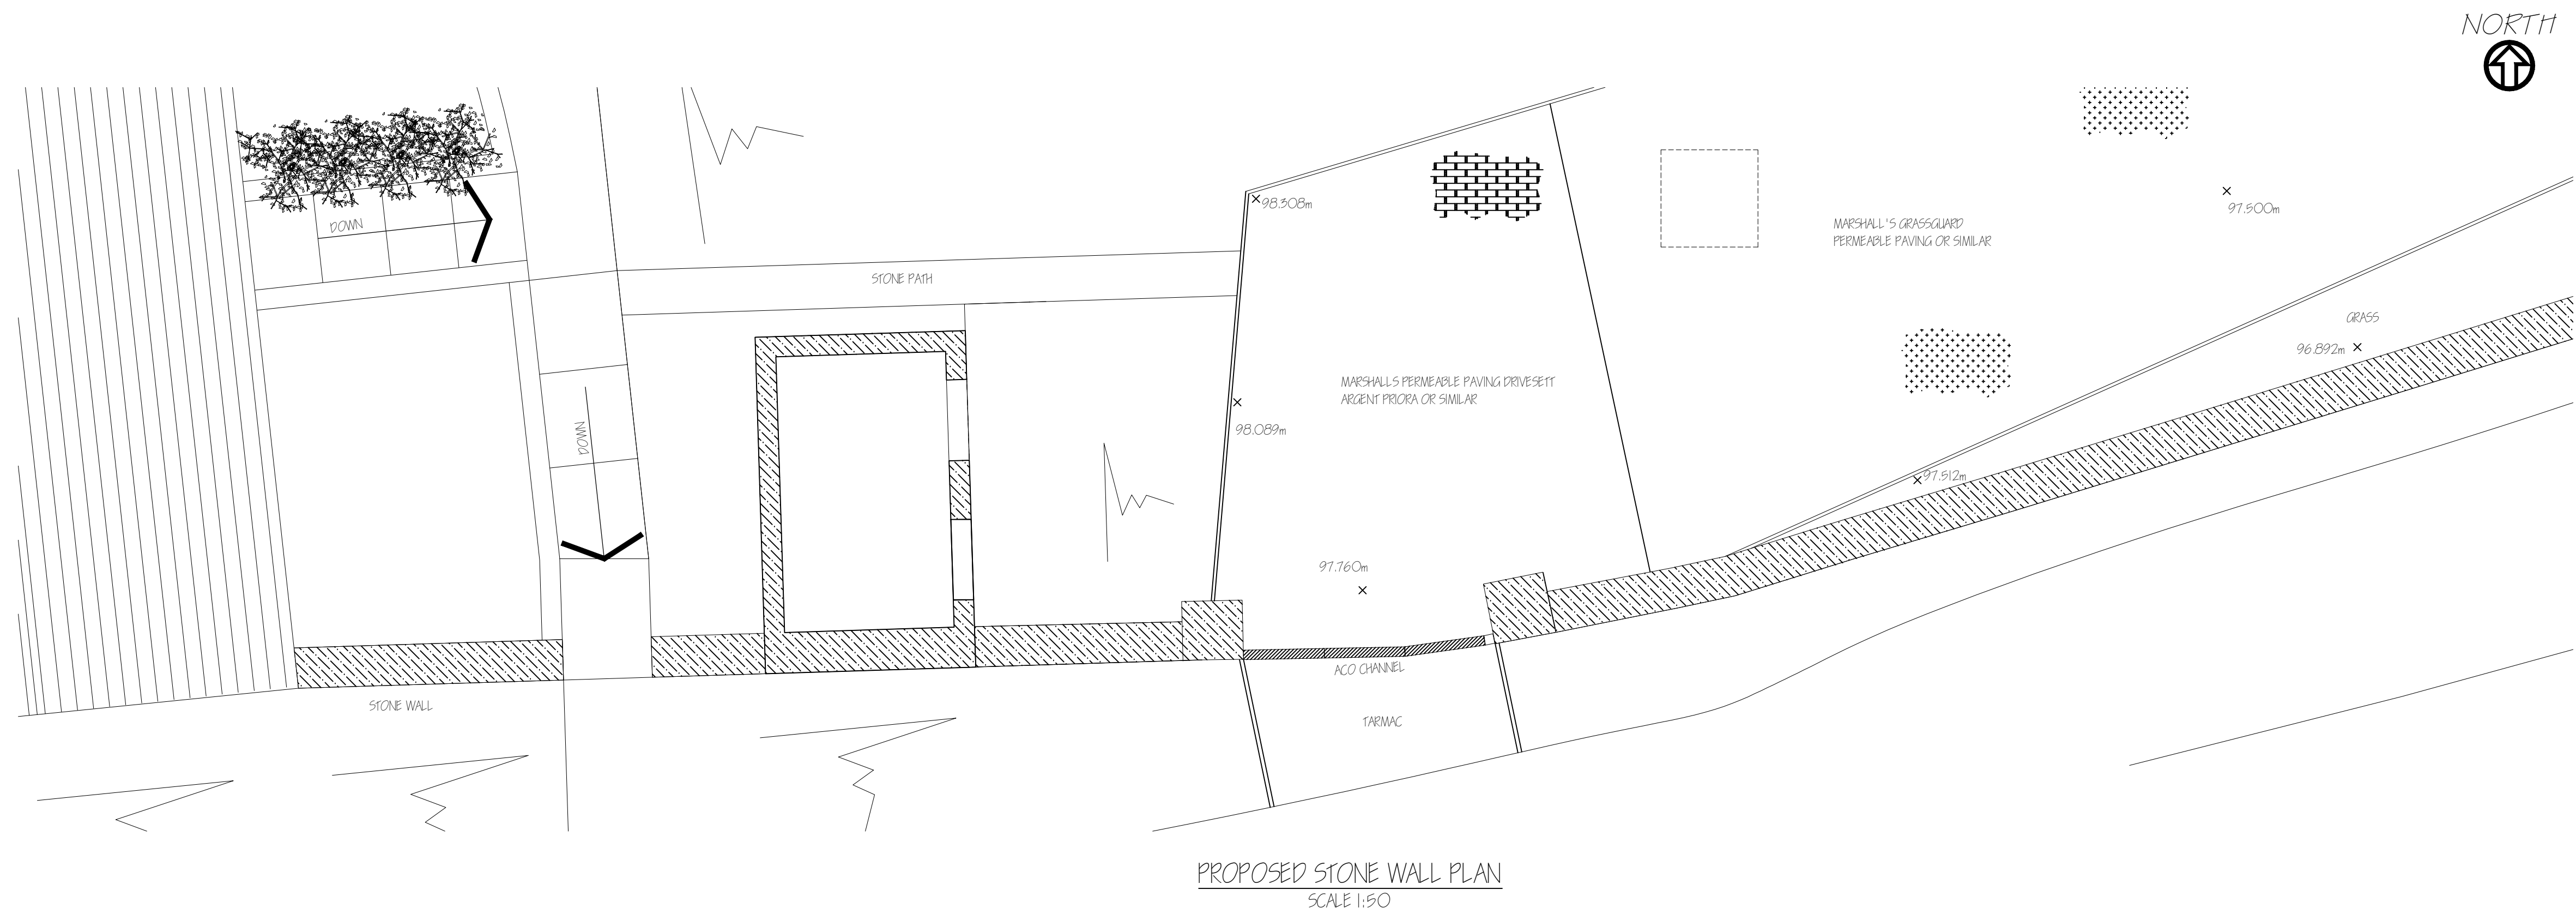

REVISION	DATE	DESCRIPTION	BY
DRAWING TITLE: PROPOSED WALL DETAILS & ELEVATION			
CLIENT/PROJECT: MR P. MELETTI PROPOSED ALTERATIONS THE FRIARS CHRISTCHURCH			
DRAWN: NH	CHECKED: -	DATE: FEB 2024	SIZE: A1
SCALE: 1:50, 1:100		STATUS: PLANNING	
DRAWING No. PM-0006			REVISION -