
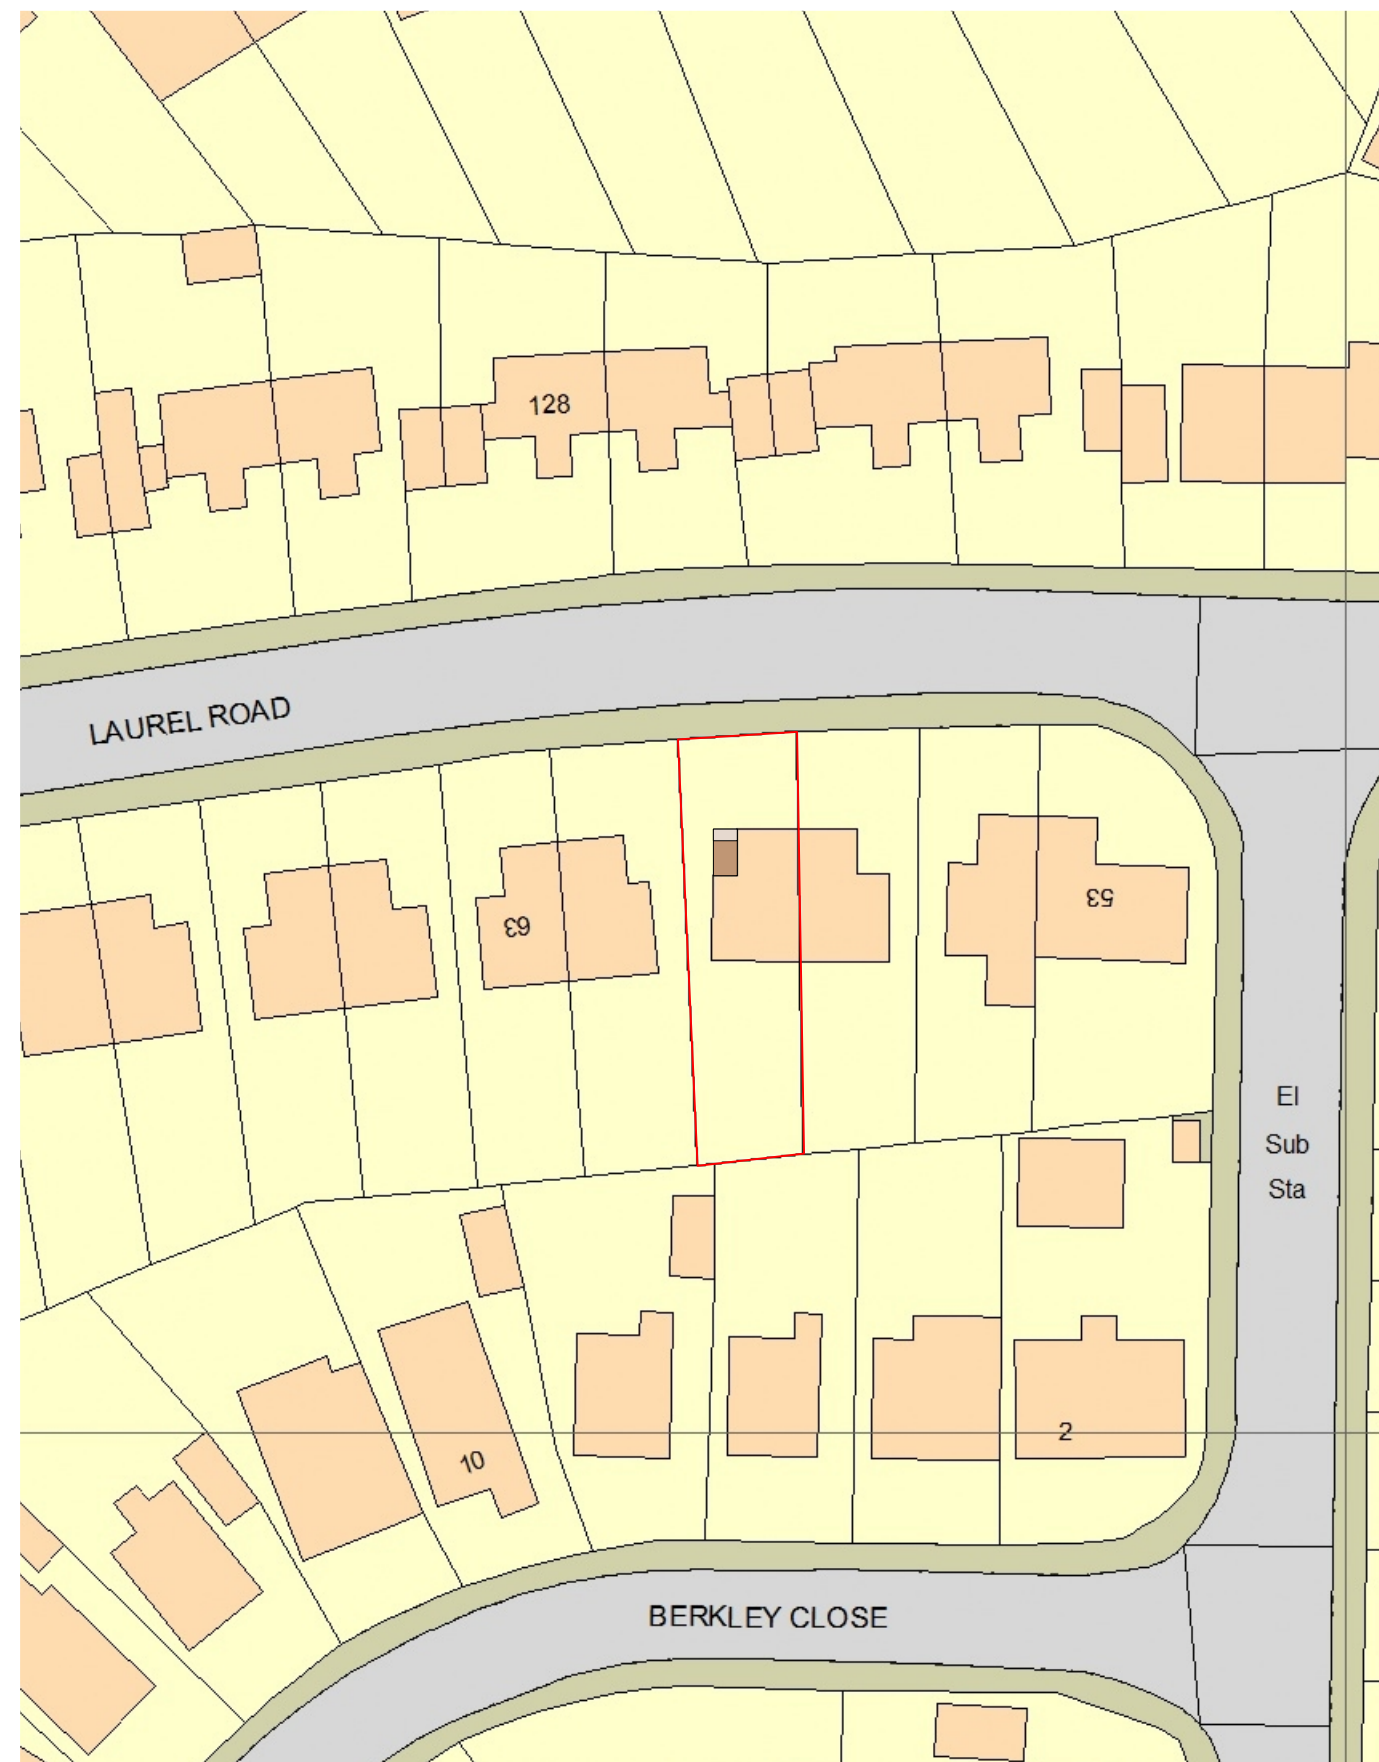


SITE LOCATION PLAN
 AREA 2 HA
 SCALE: 1:1250 on A4
 CENTRE COORDINATES: 326761 , 187335

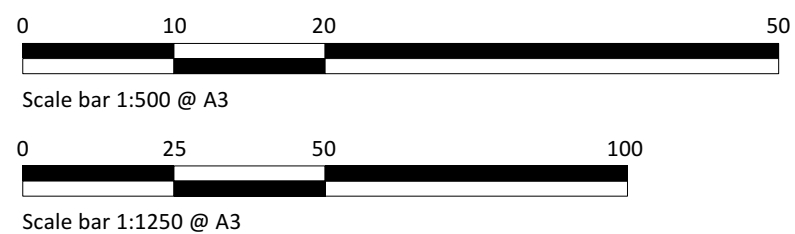

Skerryvore Designs Ltd
 skerryvoredesigns.co.uk

SK
 SKERRYVORE DESIGNS

Phone **01633 897922**
 Mobile **07816 934352**
 contact@skerryvoredesigns.co.uk

JOB

TITLE 59 Laurel Road
 NP10 8PS

DRAWING

TITLE Planning:
 Site & Block plan

DRAWING No. SD1048-00

SCALE 1:500 & 1:1250 @ A3

DATE Feb 2025