



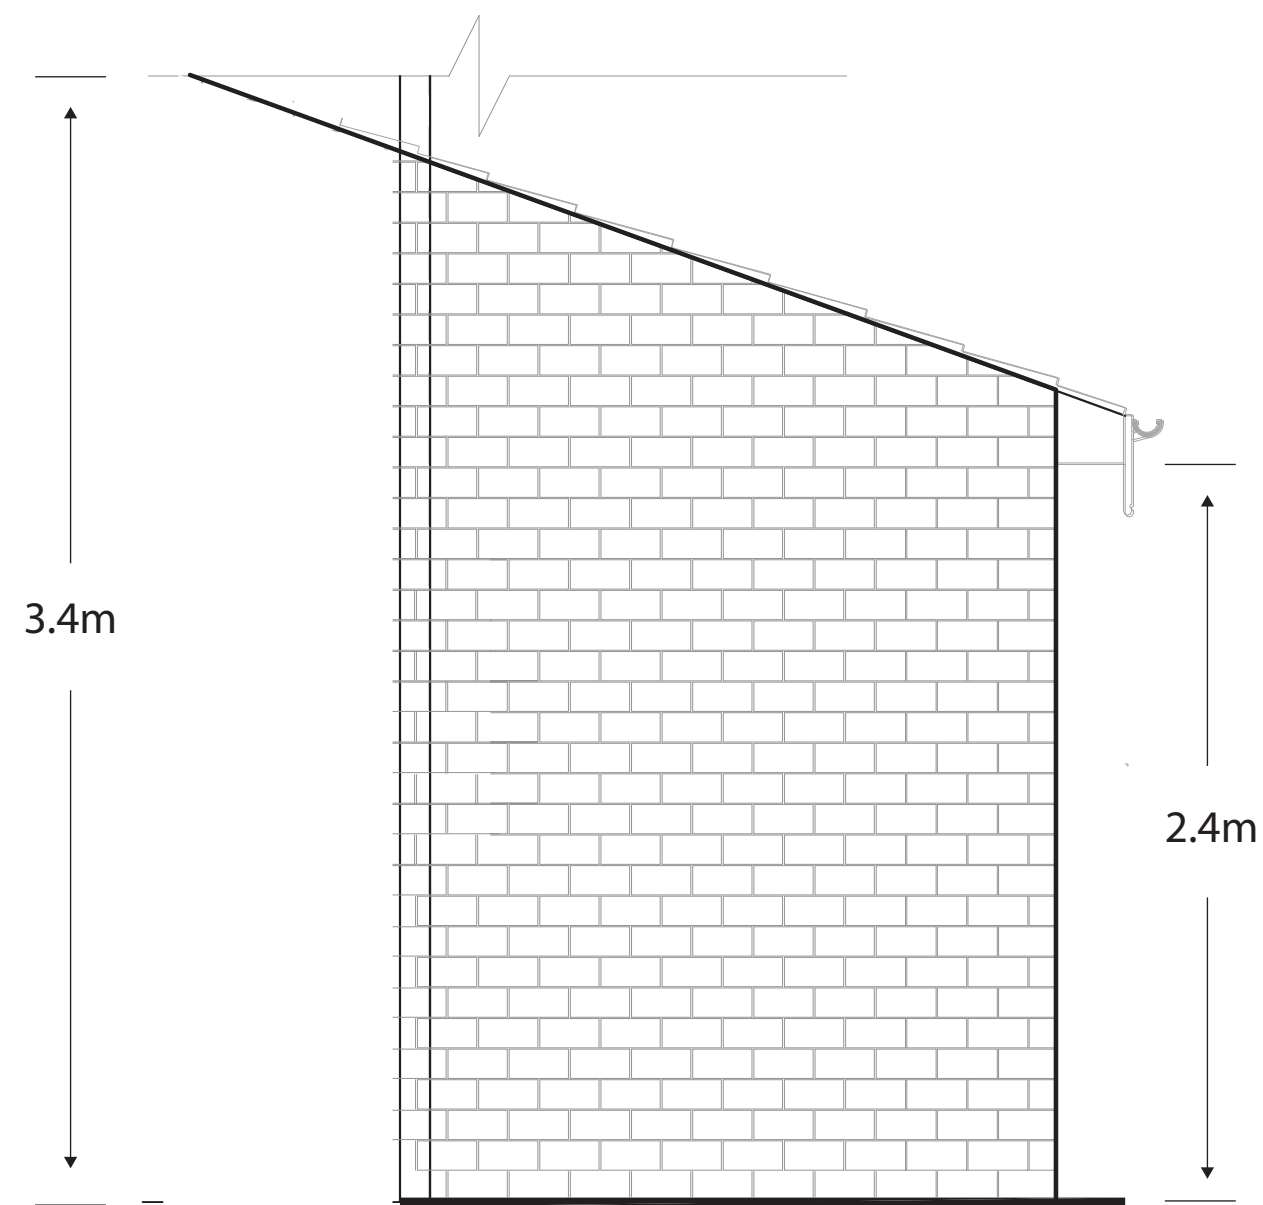


Proposed Side Elevation

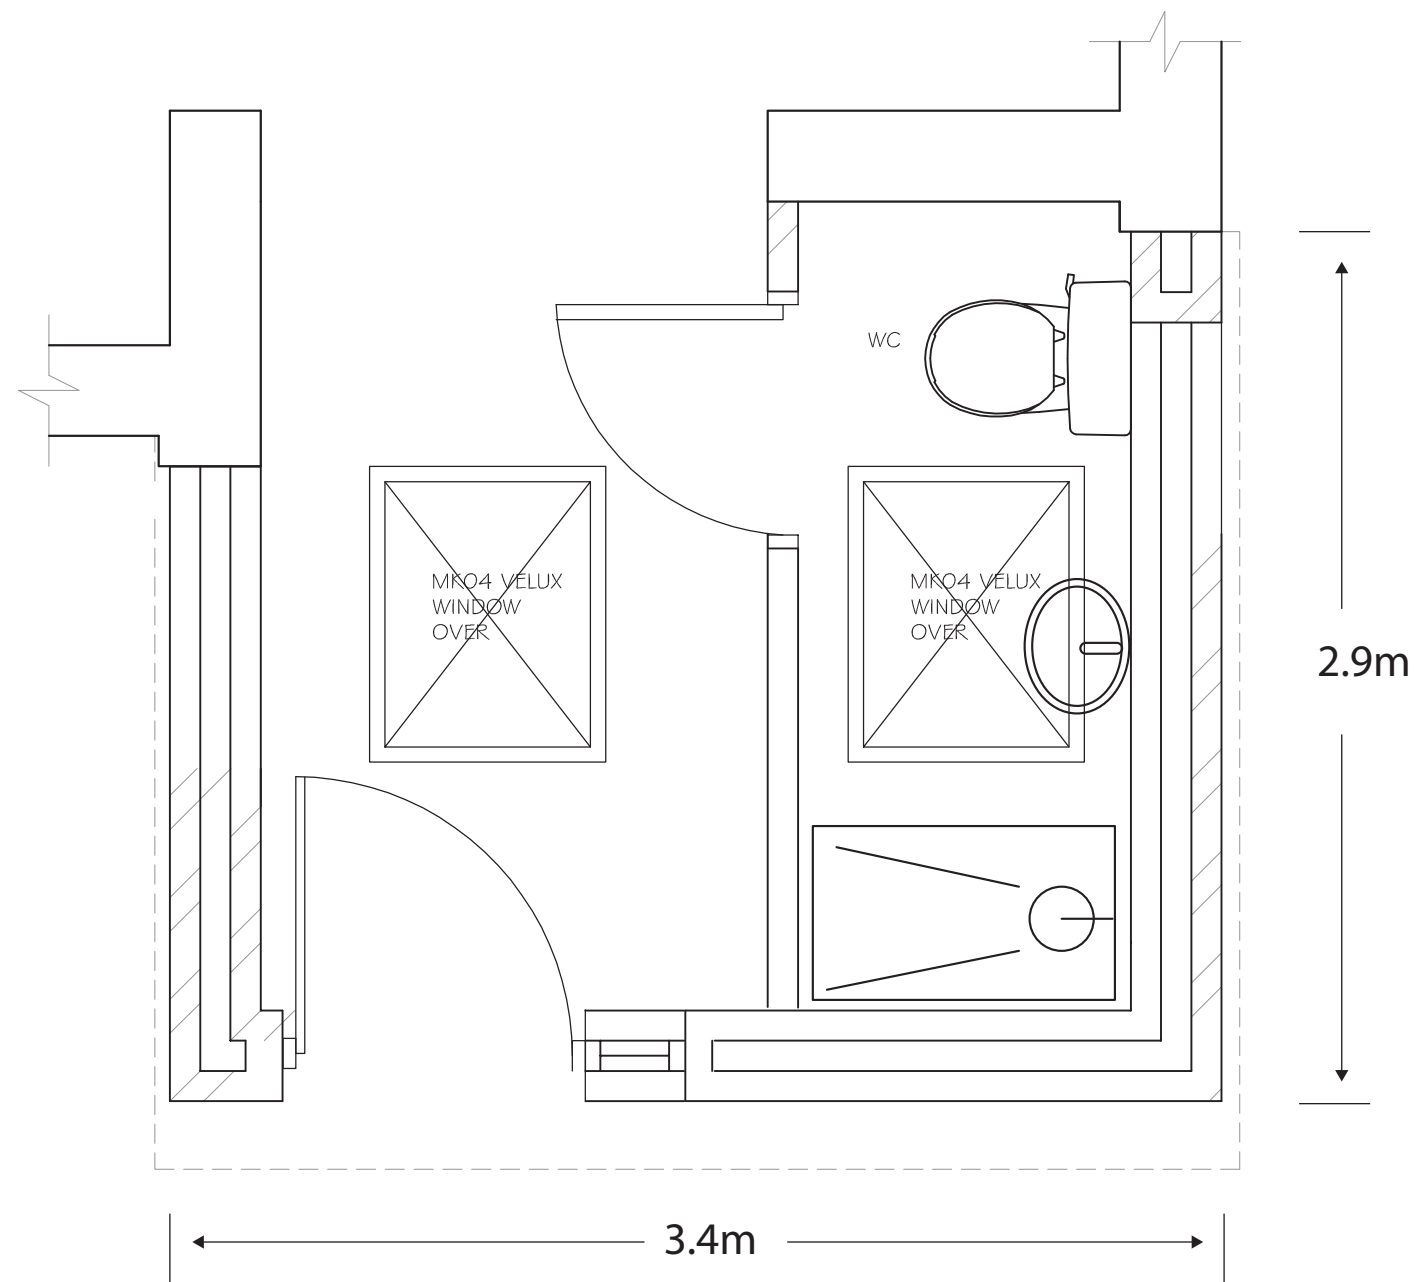

Proposed Front porch layout



Proposed Front Elevation

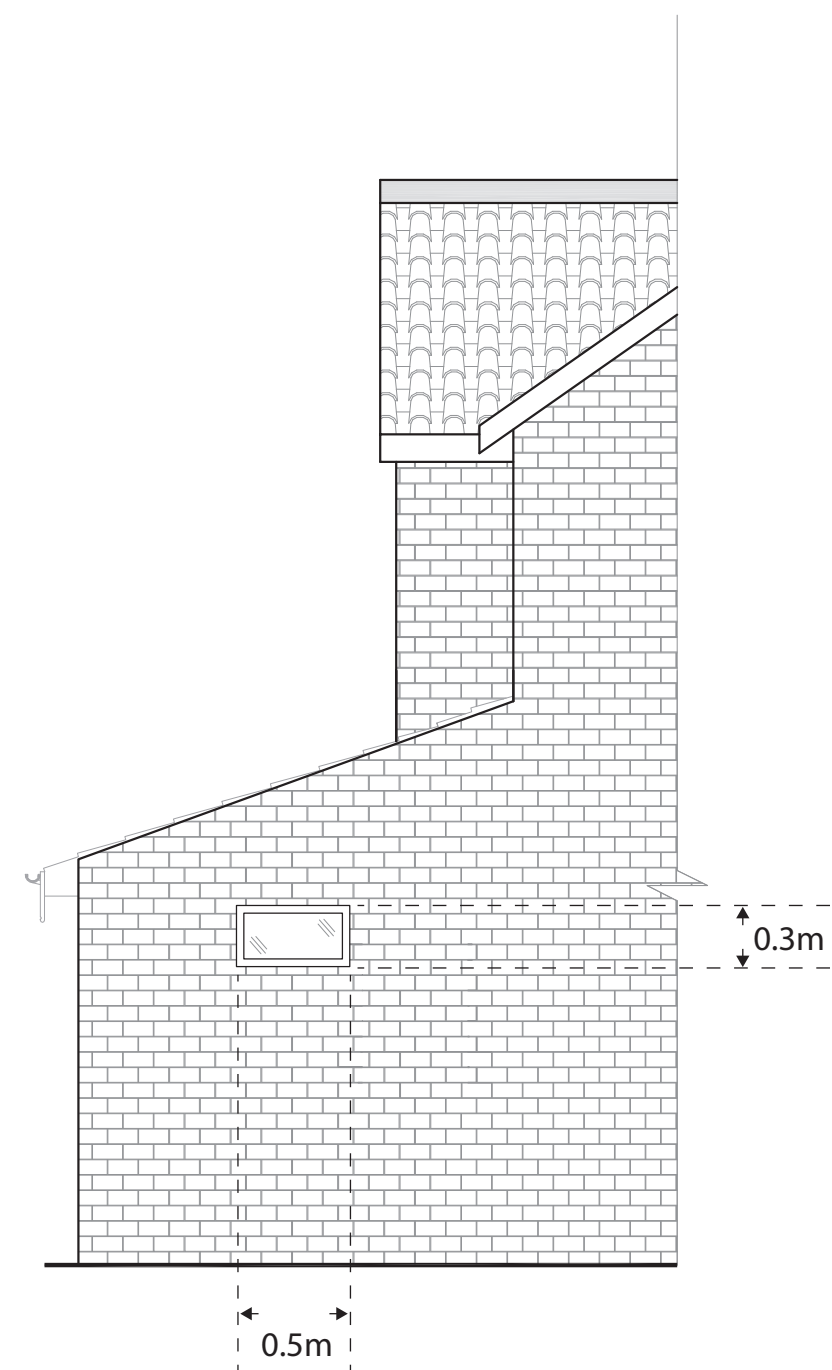

Proposed Side Elevation

Mr Pat Drewett
12 Allt-Yr-Yn Court

Date: 04/07/2025