


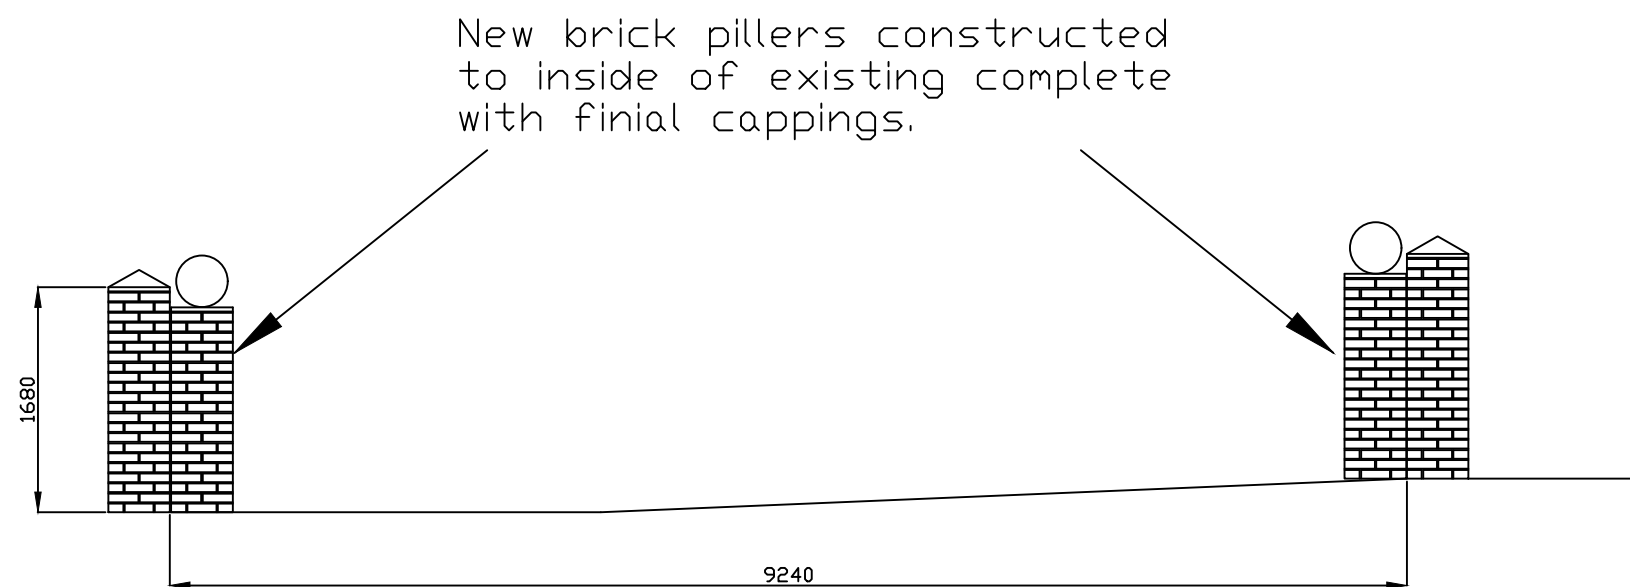

PROPOSED ROADSIDE ELEVATION

Property.	48 Pillmaur Road. Newport NP26 WG	
Date.	September 2025	
Scale.	1:50	E003