


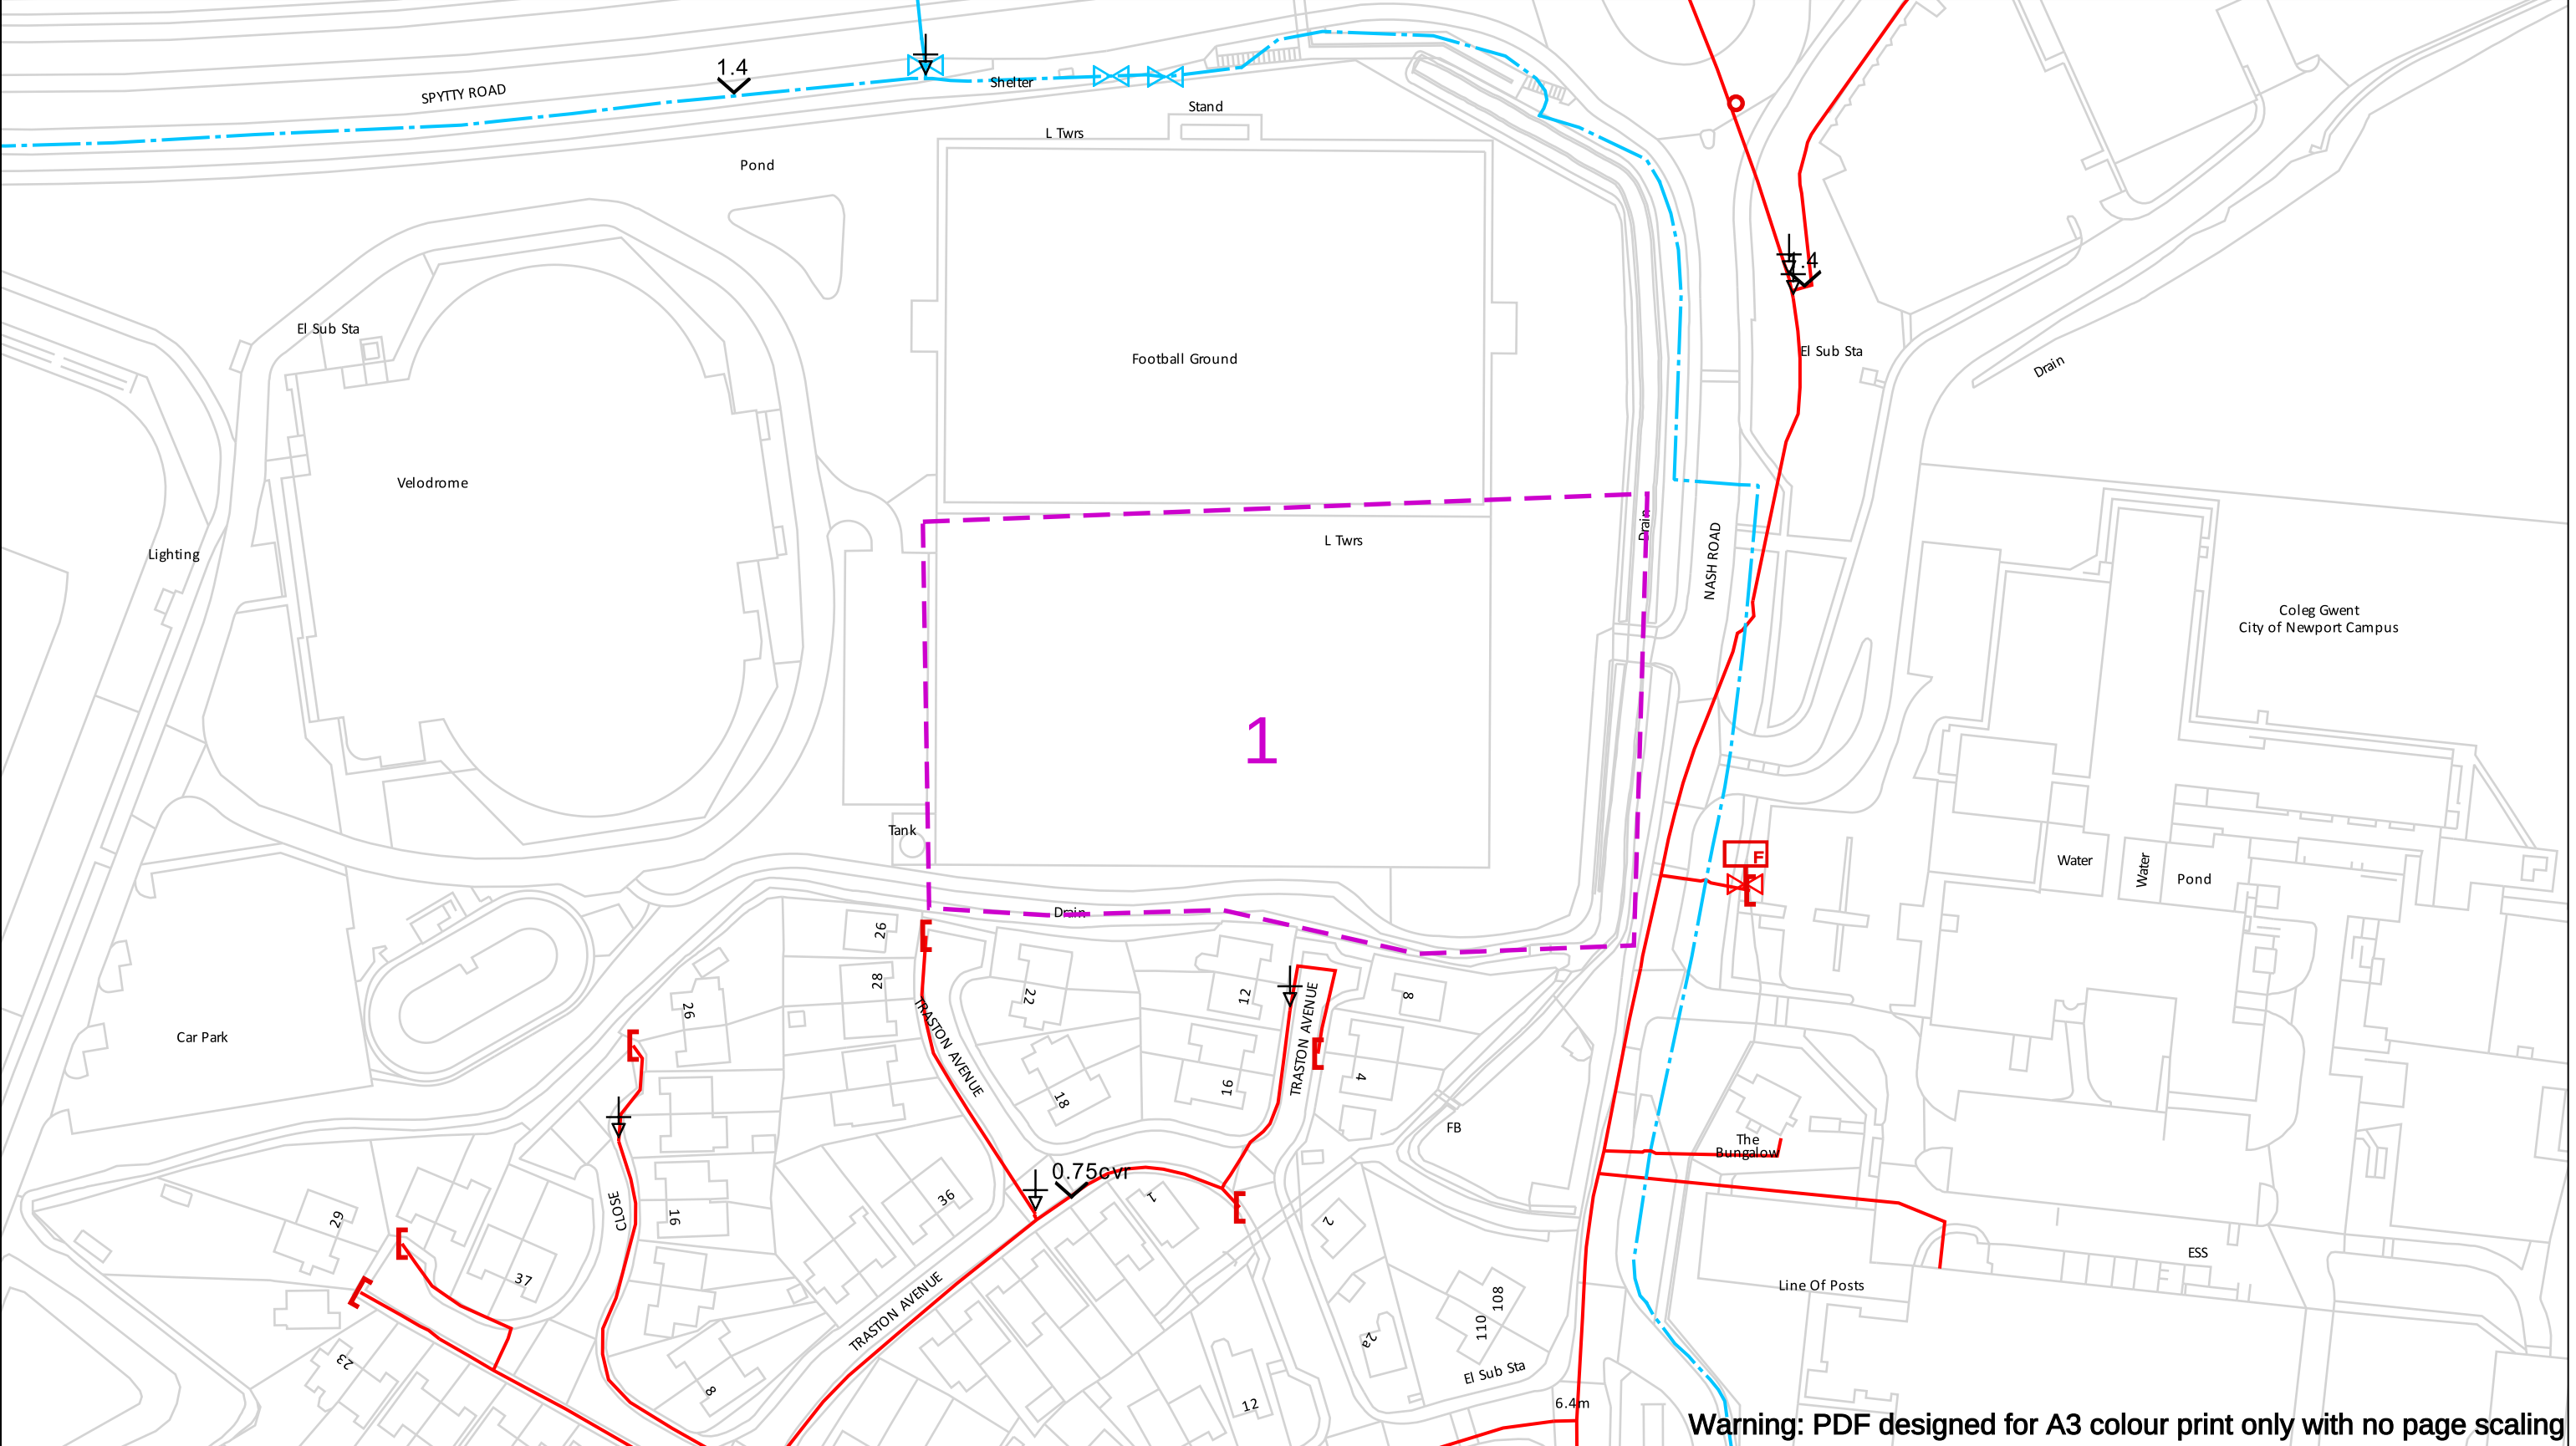

Warning: PDF designed for A3 colour print only with no page scaling

Contact Us  
Mapping Enquiries: 02920 278 912  
General Enquiries: 0800 912 2999

Date Requested: 01/09/2026  
Job Reference: 42812146  
Site Location: 333888 186509  
Requested by:  
Mr Geraint Roberts  
Your Scheme/Reference: 26/0099

Scale: 1:1250 (When plotted at A3)

**EXTREME CAUTION. Major Accident Hazard Pipeline in Vicinity**  
**\*\*RISK OF DEATH OR SERIOUS INJURY\*\***  
Prior to excavation starting you must contact the plant protection team on 02920 278912

IMPORTANT NOTICES

- This information is given as a guide only and its accuracy cannot be guaranteed
- The plan only shows those pipes owned by Wales & West Utilities (WWU) as its role as a licensed Gas Transporter
- Service pipes, valves, syphons, stub connections etc. may not be shown but their presence should be anticipated
- You must use safe digging practices in accordance with HS(G)47 to establish the actual position of mains, services and other apparatus before any mechanical excavation is used
- It is your responsibility to ensure this information is provided to all persons working near our plant
- If in doubt call the WWU dig team on 02920 278912

**In case of an emergency call 0800 111 999**

Dig Sites

Area: --- Line: ---

Low Pressure (LP) 21mbar – 75mbar

Medium Pressure (MP) 350mbar – 2bar

Intermediate Pressure (IP) 2bar – 7bar

High Pressure (HP) >7bar

Line/Fire Valve

Governor Station

Change of Diameter

End Cap

Depth of cover

**WALES & WEST UTILITIES**

**Dial before you dig**

We need 10 days' notice

Smell gas?  
Call the Gas Emergency Service on 0800 111 999.

**Dial**  
before you start work.  
Call **029 2027 8912**

**Investigate**  
Before you dig, make sure you know what's below.

**Go ahead**  
Done your research? Now you can dig safely.