



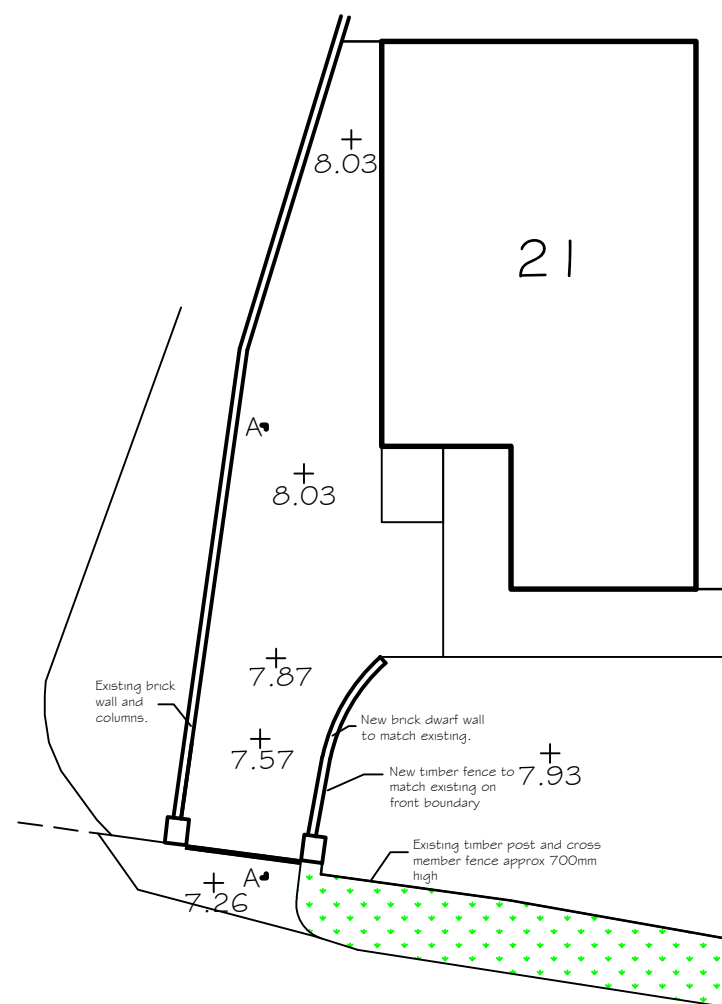

Plan

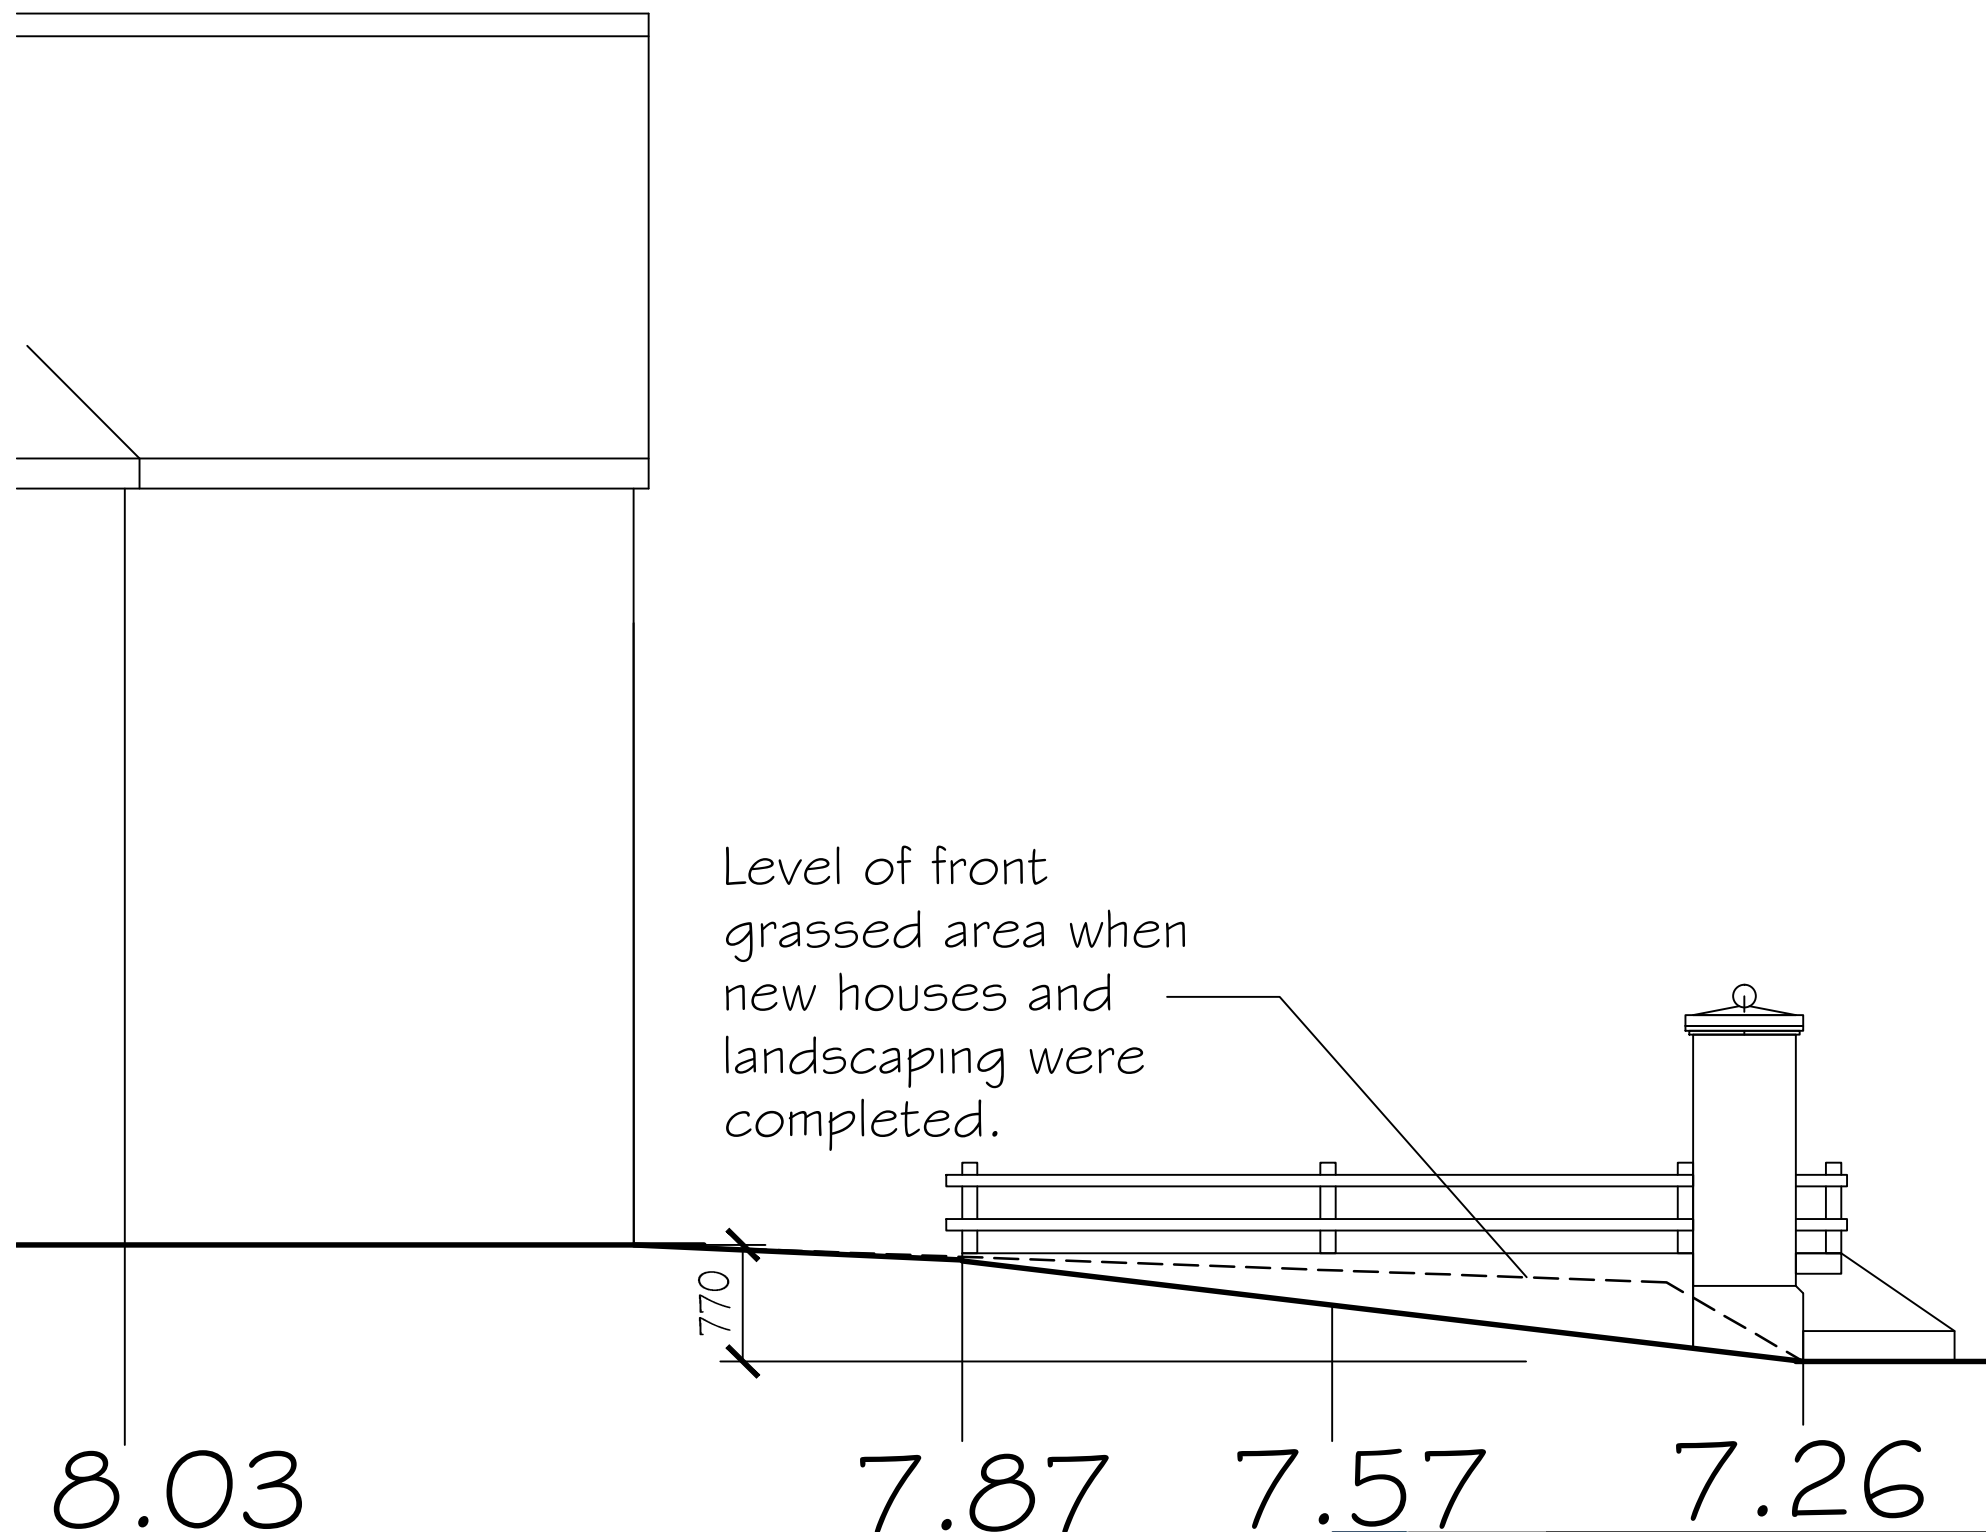

Section A-A

 © This drawing is copyright. 21 St Mellons Road Marshfields	
PROPOSED SECTION	
Scale: 1:200 1:50@A3	Draw No. 21SMR/26/02
Date: February 2026	
Revisions:	
Drawings not to be scaled, use figured dimensions and levels only. Any inaccuracies should be notified to the architect.	