
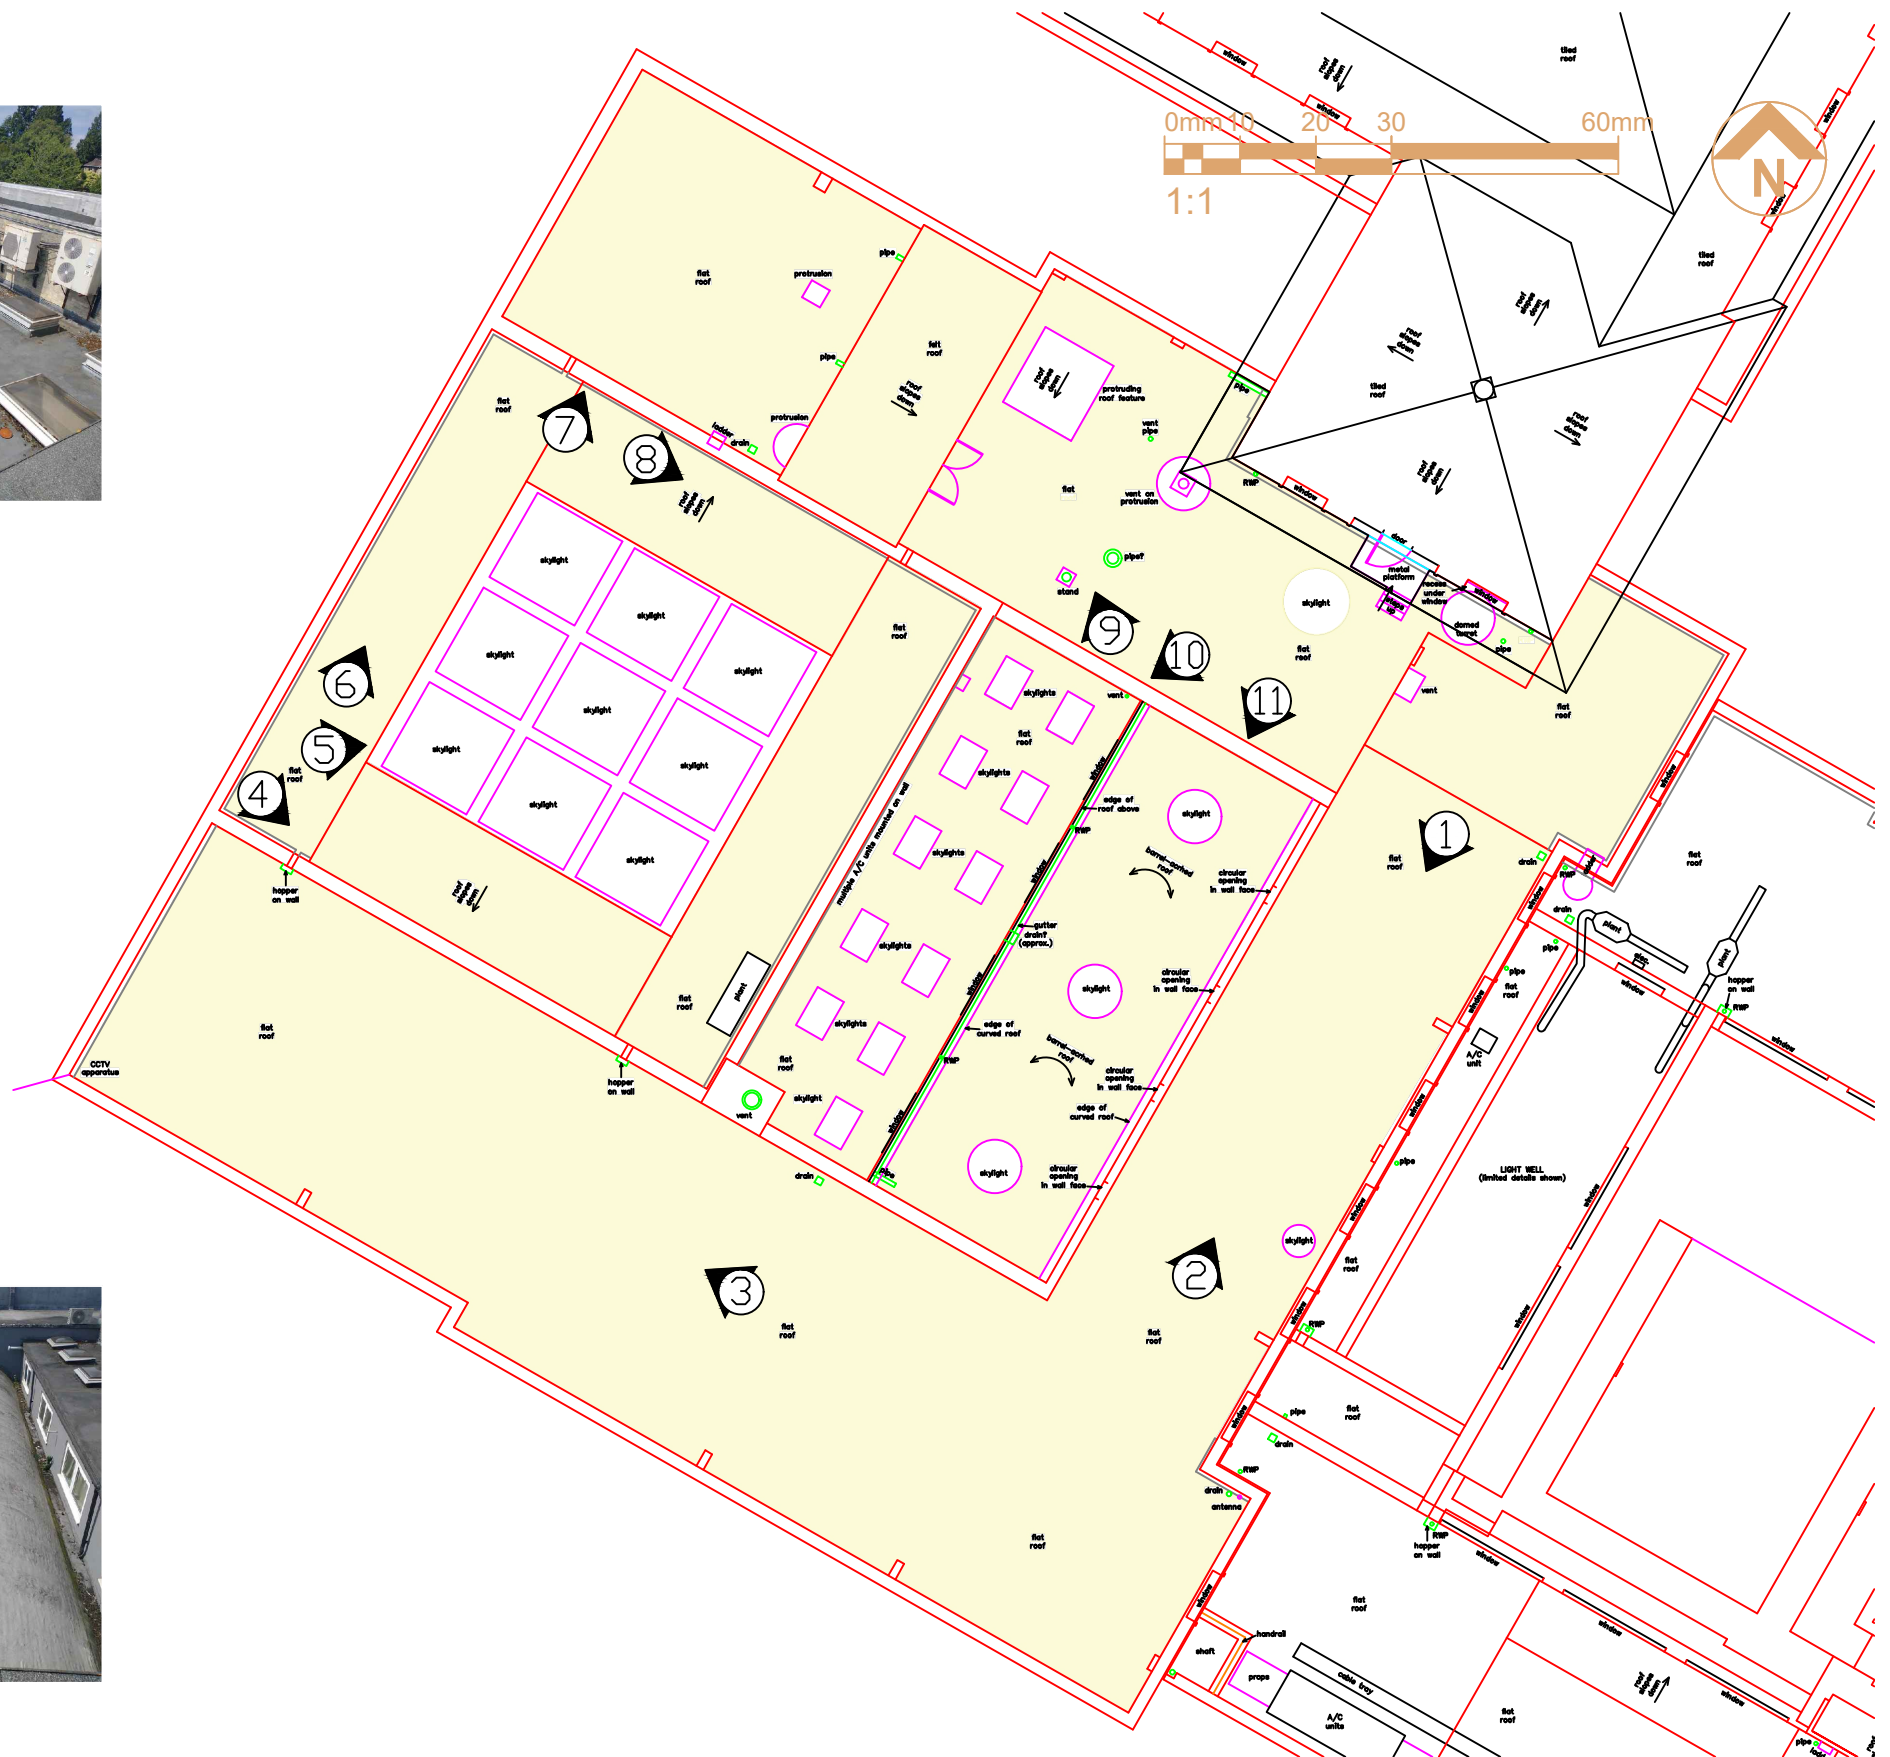
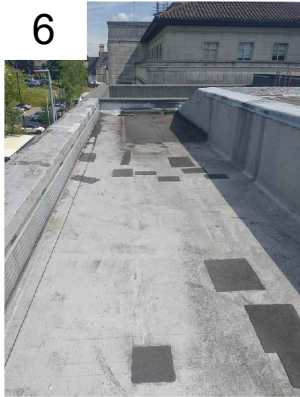
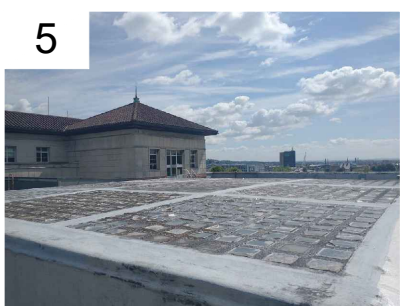
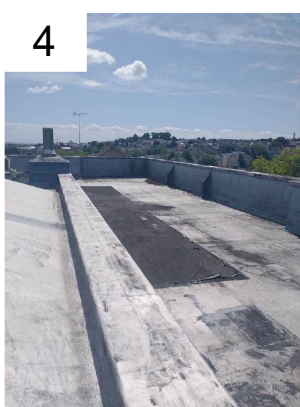


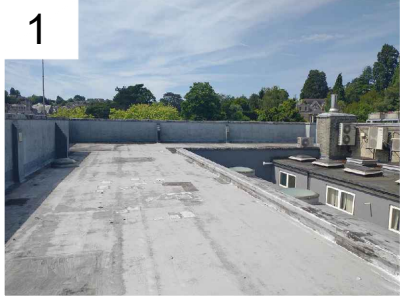

THIS DRAWING IS PRODUCED FOR USE IN THIS PROJECT ONLY AND MAY NOT BE USED FOR ANY OTHER PURPOSE. NPS PROPERTY CONSULTANTS LTD ACCEPT NO LIABILITY FOR THE USE OF THIS DRAWING OTHER THAN THE PURPOSE FOR WHICH IT WAS INTENDED IN CONNECTION WITH THIS PROJECT AS RECORDED IN THE 'PURPOSE FOR ISSUE' AND 'FILE STATUS CODE'.

THIS DRAWING MAY NOT BE REPRODUCED IN ANY FORM WITHOUT PRIOR WRITTEN AGREEMENT OF NPS PROPERTY CONSULTANTS LTD.

© CROWN COPYRIGHT AND DATABASE RIGHTS 2025
ORDNANCE SURVEY LICENCE NUMBER: -

ORIGINAL
SHEET SIZE

A3

FIRST ISSUE

P0

REV

DRAWN

DATE

CHECKED

DATE

APPROVED

DATE

CLIENT
Newport City Council

PROJECT
Newport Civic Centre roof
works

TITLE
Roof works above level 4
west



Newport Norse
1st Floor, Caradog House, Clappa Park,
Newport, Wales, NP10 8UG,
Tel: 01633 240405;
web:www.norsegroup.co.uk

SCALES 5:1 DISCIPLINE BLDG S PROJECT NUMBER 13-4-2025

DRAWING NUMBER NPS-00-04-DR-B(01)-003 REV CODE P 1

STATUS CODE S0 PURPOSE OF ISSUE INFORMATION DRAWN CG