

THIS DRAWING IS COPYRIGHT
RICHARD ANDREWS ARCHITECTS
WORK TO SPECIFIED DIMENSIONS ONLY.
ANY DISCREPANCIES TO BE NOTIFIED TO THE ARCHITECT

NOTES
1. ALL DIMENSIONS ARE TO FACE UNLESS OTHERWISE SPECIFIED.
2. ALL DIMENSIONS ARE TO FACE UNLESS OTHERWISE SPECIFIED.
3. ALL DIMENSIONS ARE TO FACE UNLESS OTHERWISE SPECIFIED.

PROPOSED MATERIALS

Roof:

Single Ply EPDM
Membrane with Dark
Grey Lantern

Windows and Doors:

Dark Grey uPVC and
Aluminium

Walls:

Matching Bricks to Extension
Composite Cladding to
Outbuilding

GRP Dual Pitch Door Canopy

REVISIONS




SUITE 2.3, THE ESTATES OFFICE 25.26
GOLD TOPS, NEWPORT, NP20 4PG
PHONE: 01493 24144
EMAIL: [ra-architects.co.uk](mailto:info@ra-architects.co.uk)
Richard Andrews Architects Ltd.
Registered Office: 25.26, The Estates Office, Gold Tops, Newport, NP20 4PG.
www.ra-architects.co.uk


23 College Glade
Newport
NP18 3TB

Proposed Elevations and Site Plan


Number **R 9 9 8 – 0 3 A 1**
Scale **06/2025**
Date **AM**
Drawn
Checked

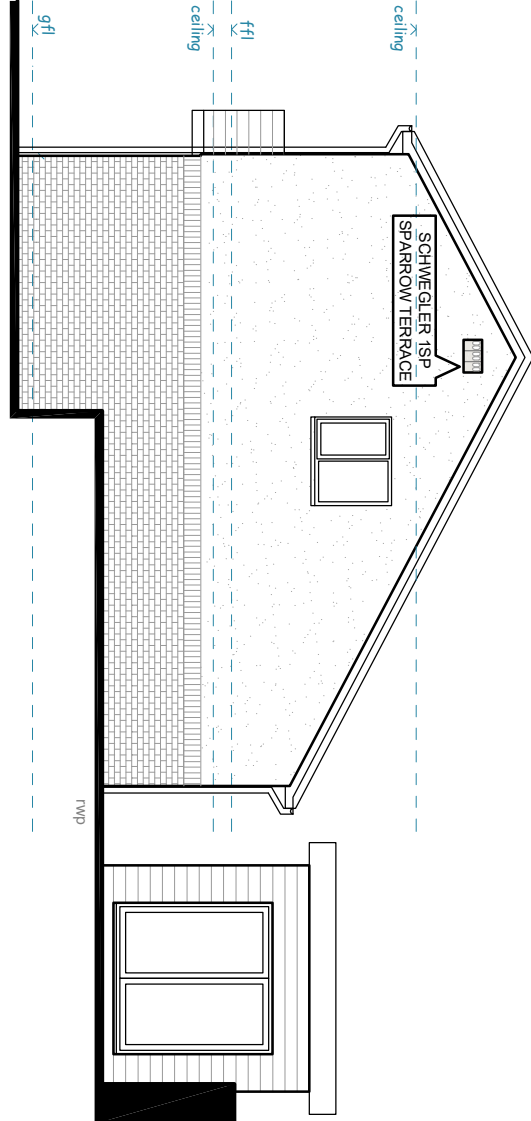


Side Elevation

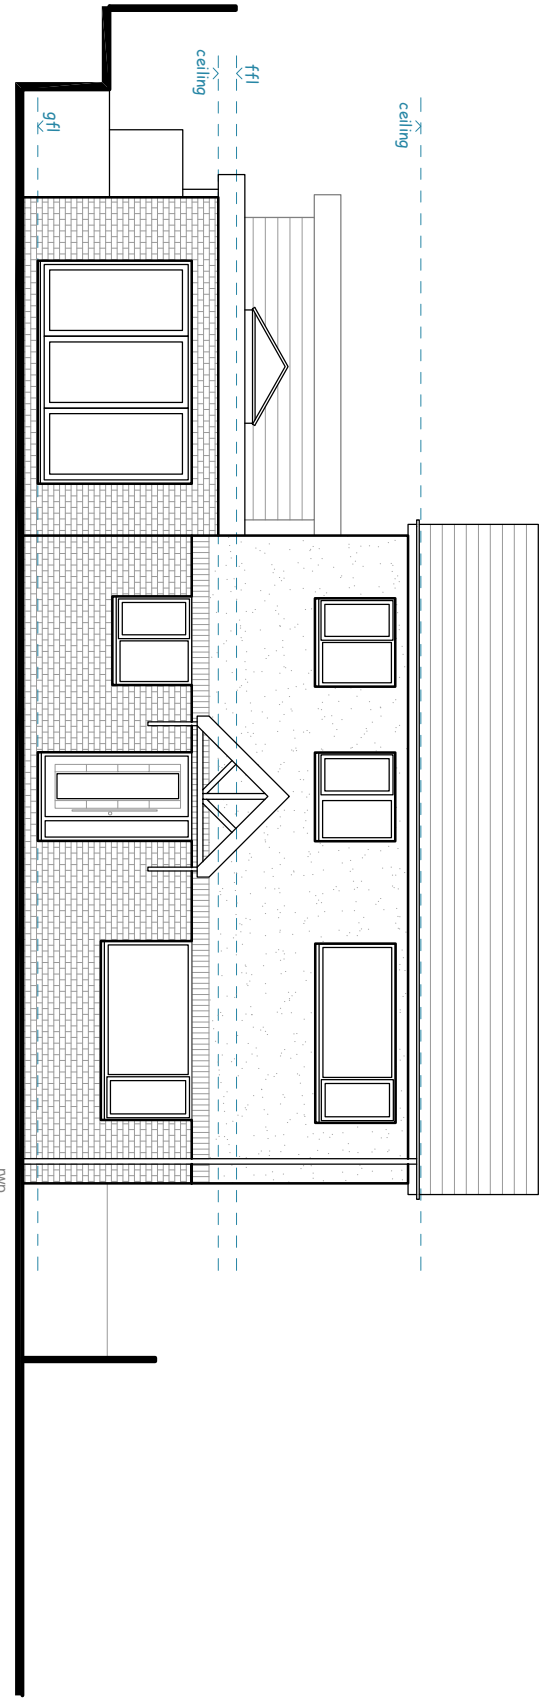

Front Elevation

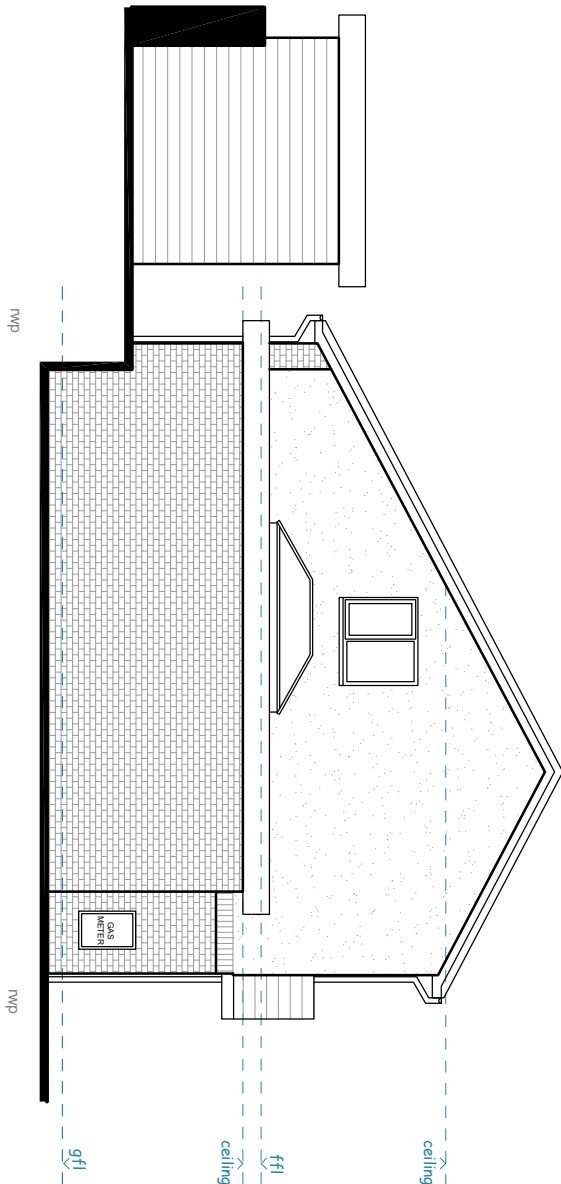

Side Elevation

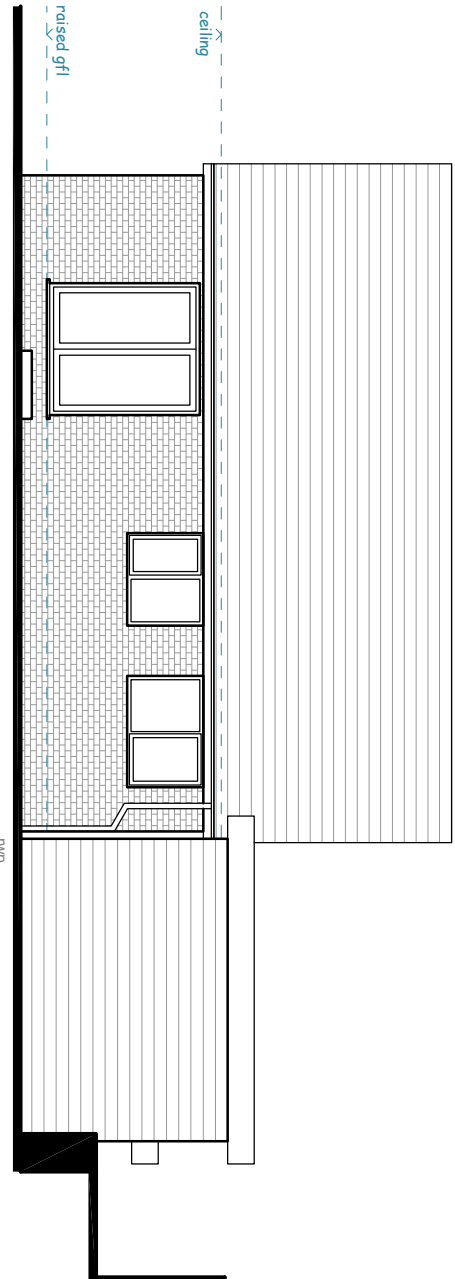

Rear Elevation