


Revisions

1	Title plan updated. Scale bar added	19.02.2025
---	-------------------------------------	------------

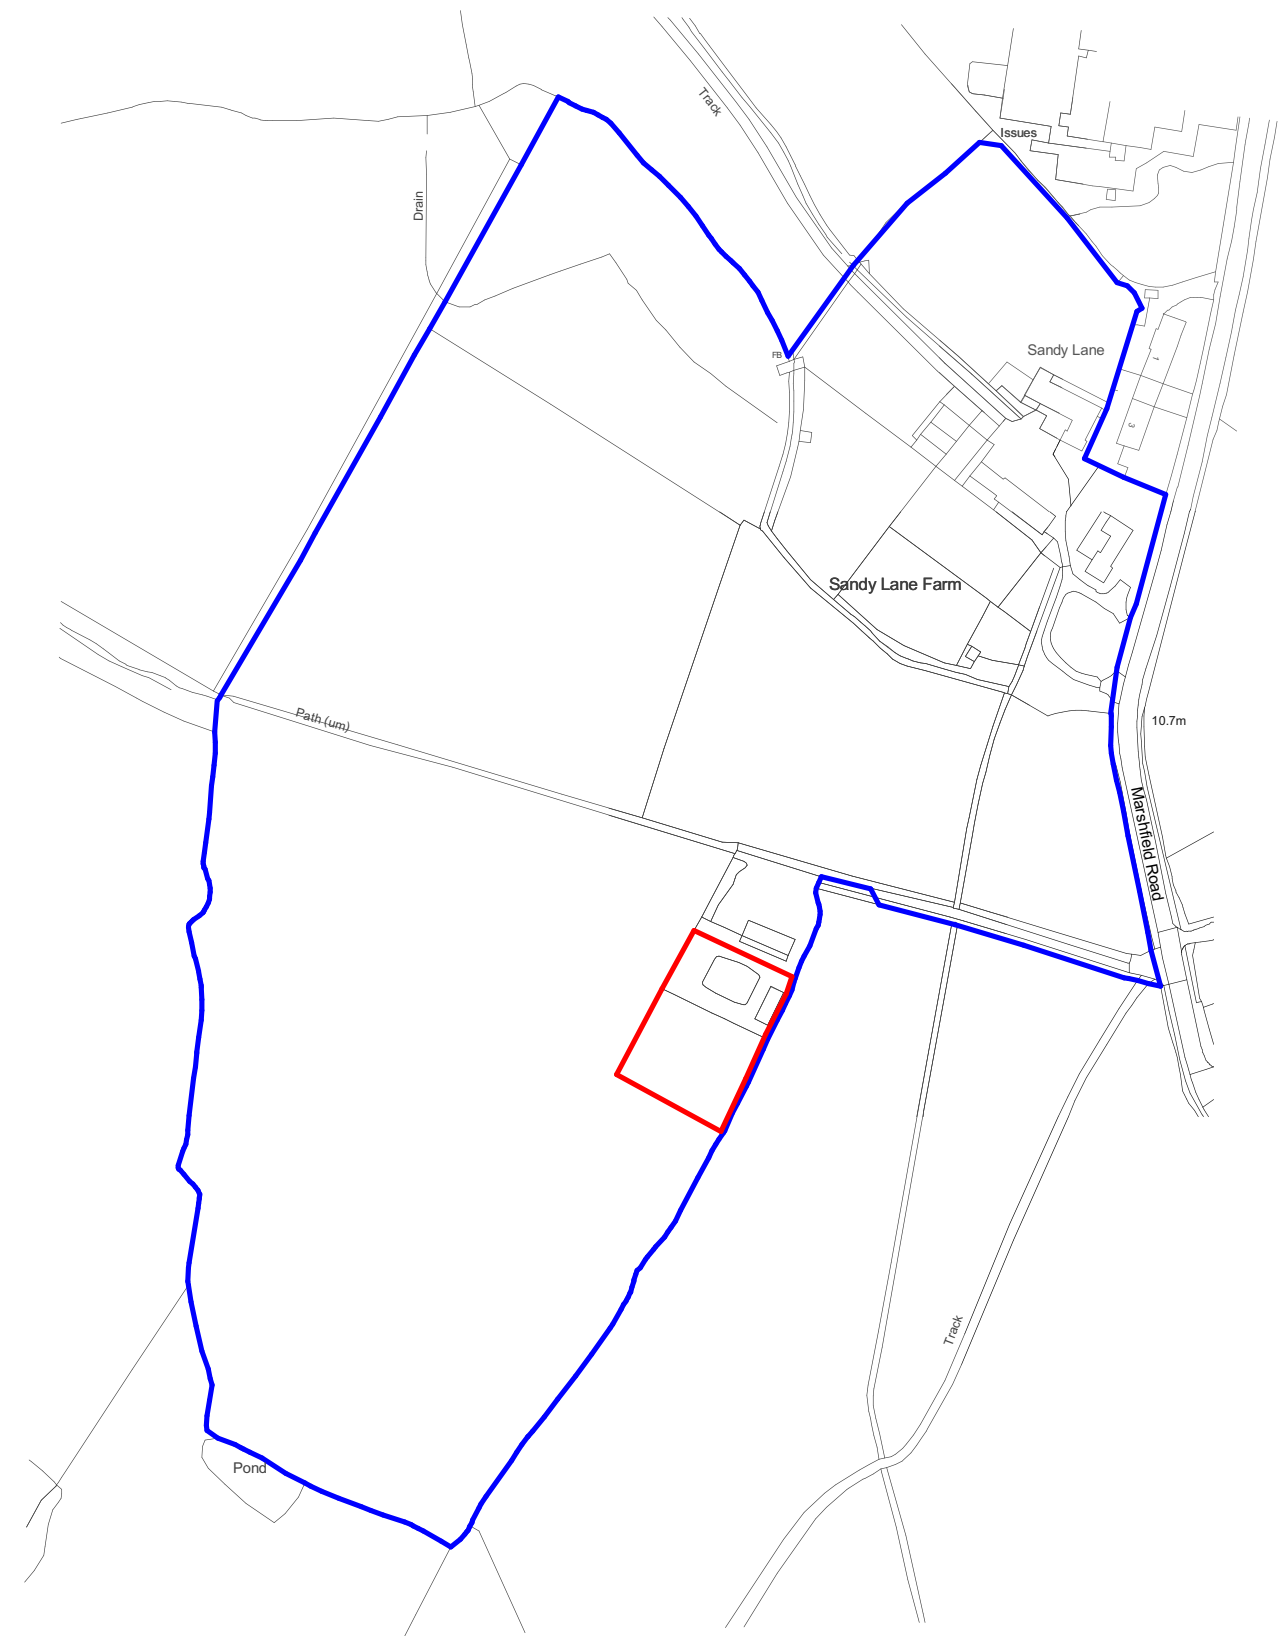


Site location plan

1 : 2500

20 0 20 40 60 80 100m



1:2500

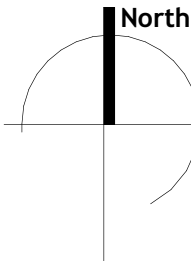

Notes

Do not scale from this drawing. Use figured dimensions only, which are displayed in millimeters unless stated otherwise. The contractor is requested to check all dimensions before work is put in hand. Any discrepancies within the drawing should be reported prior to commencement of works.

Copyright of this drawing belongs solely to CMKA Ltd. This drawing must only be used for the purpose for which it is supplied and its contents must not be reproduced for any purpose without written permission.

**CHAMBERLAIN
MOSS
KING**
architecture

97a Globe Street | Penarth
Vale of Glamorgan | CF84 1EE

T. 02920 306400
chamberlainingmoss.co.uk

Project	Sandy Lane Farm
Project number	Project Number
Client	Gareth Williams
Title	Site location plan
Drawing number	A001
Scale	1 : 2500 at A3
Revision	1
Status	PLANNING
Drawn	
Date	10.12.2024