



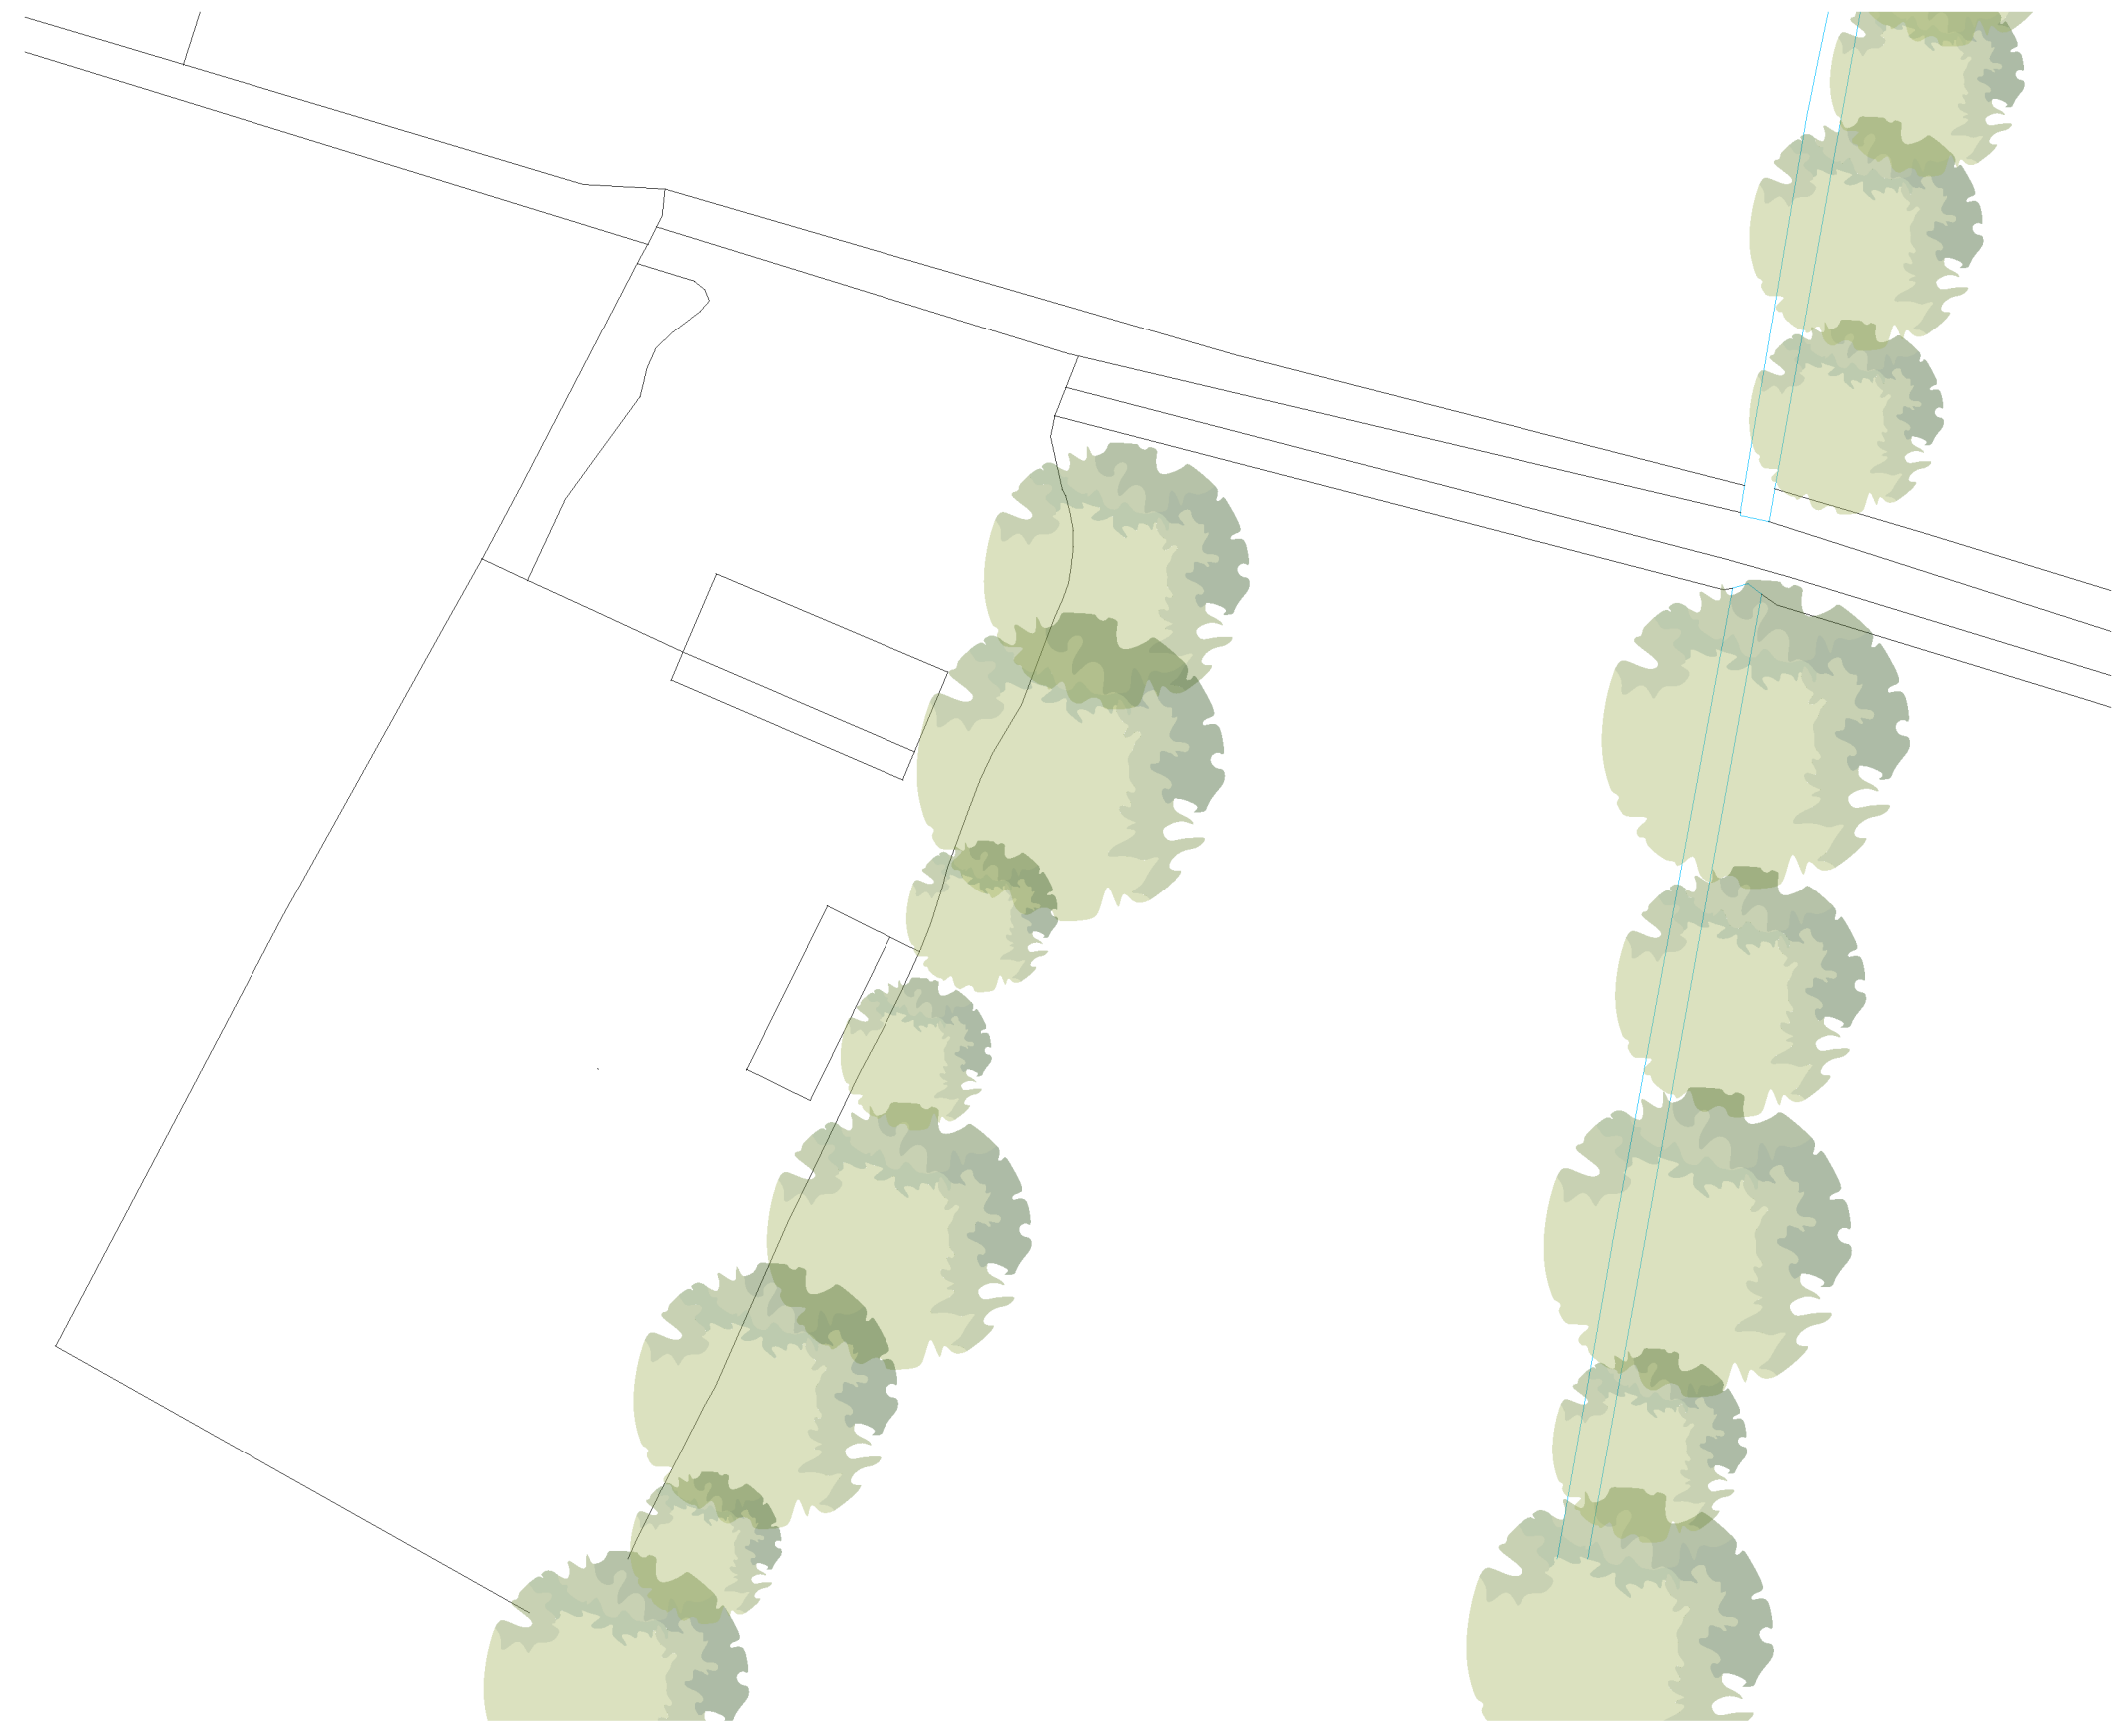

Existing block plan
1 : 500

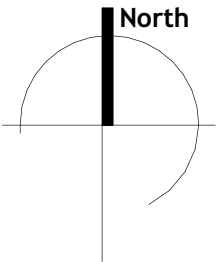

Notes

Do not scale from this drawing. Use figured dimensions only, which are displayed in millimeters unless stated otherwise. The contractor is requested to check all dimensions before work is put in hand. Any discrepancies within the drawing should be reported prior to commencement of works.

Copyright of this drawing belongs solely to CMKA Ltd. This drawing must only be used for the purpose for which it is supplied and its contents must not be reproduced for any purpose without written permission.

**CHAMBERLAIN
MOSS
KING**
architecture
97a Globe Street | Penarth
Vale of Glamorgan | CF84 1EE
T. 02920 306400
chamberlainkingmoss.co.uk

Project	Sandy Lane Farm
Project number	Project Number
Client	Gareth Williams
Title	Existing block plan
Drawing number	A002
Scale	1 : 500 at A3
Revision	
Status	PLANNING
Drawn	
Date	10.12.2024