


PROPOSED

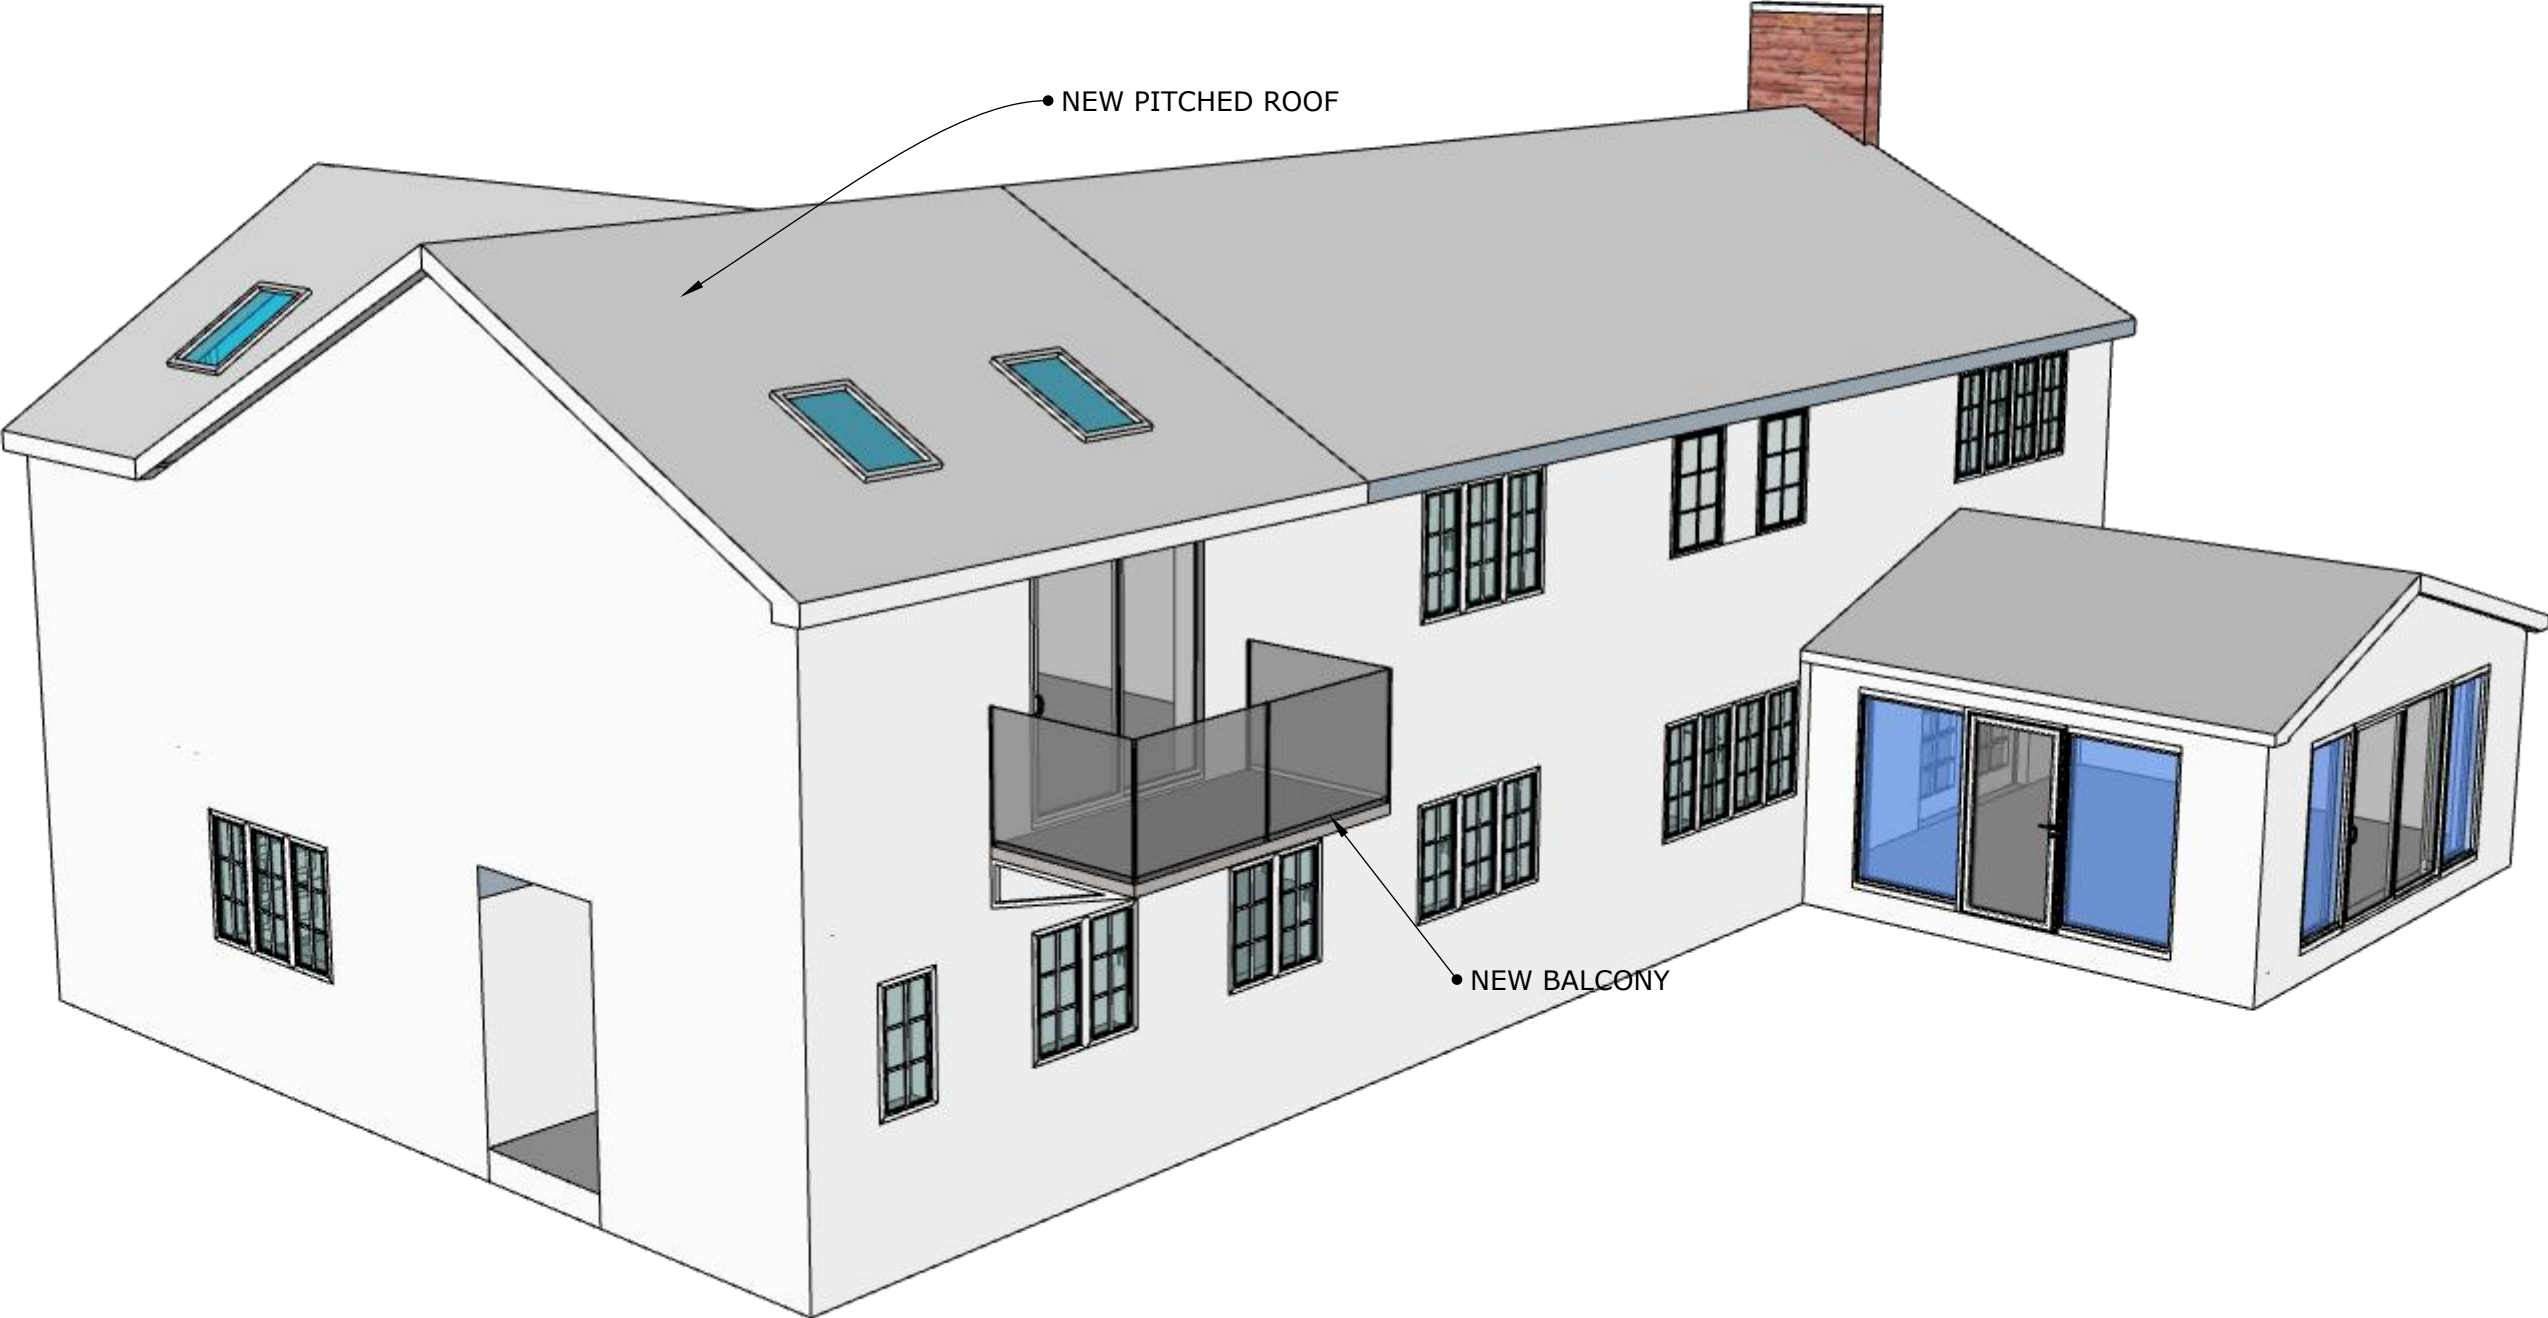

EXISTING

NOTES

REVISIONS	



FOX RESIDENTIAL DESIGN
PLANNING - BUILDING REGULATION - PROJECT MANAGEMENT

DESIGNER
ANDY FOX BSC HONS MCIQB
NORTH HEY
Llandeudaud
Newport
NP18 2AD
Tel 07770 457983
Email: Andy@Northhey.com

CLIENT	Paul & Julie Mears
PROJECT ADDRESS	White Haven, Chepstow Road Penhow NP26 3AD
PROJECT	1st Floor Extension
DWG NAME	REAR AND SIDE EXIST & PROP AXON
DATE	04/03/2025
SCALE	1:100 @ A2
DWG NUMBER	