




SECTION D-D ELEVATION
SCALE 1:50

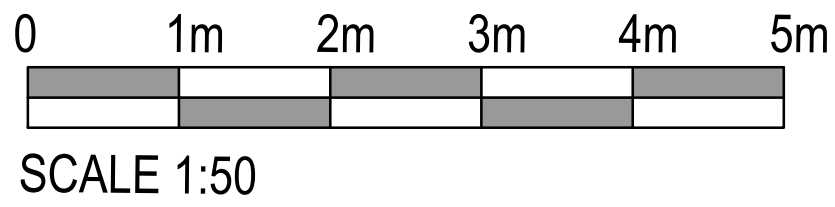

Rev No	Date	Revision
This drawing is copyright. All dimensions to be checked prior to construction or manufacture. Any discrepancy to be reported to the Engineers immediately. Do not scale this drawing, work to figured dimensions only.		

DRAWING ISSUE STATUS		PROJECT : 51 CRESCENT ROAD			 AMMRO CONSULTING LIMITED Civil & Structural Engineers No.5 Goldtops, Newport, NP20 4PG. Tel. 01633 255140 Email: mail@ammro.co.uk
☒ :- DESIGN DEVELOPMENT PRIOR TO TENDER ISSUE		TITLE : SECTION D ELEVATION			
☐ :- TENDER ISSUE		DATE :MAR 2026	DRAWN :LJ	PROJECT No. : 21.0530	
☐ :- DESIGN DEVELOPMENT PRIOR TO CONSTRUCTION ISSUE				DRG. No. : 18	
☐ :- CONSTRUCTION ISSUE		SCALE AS SHOWN @A3	CHECKED :MF	Rev. -	
☐ :- AS BUILT DRAWING					