


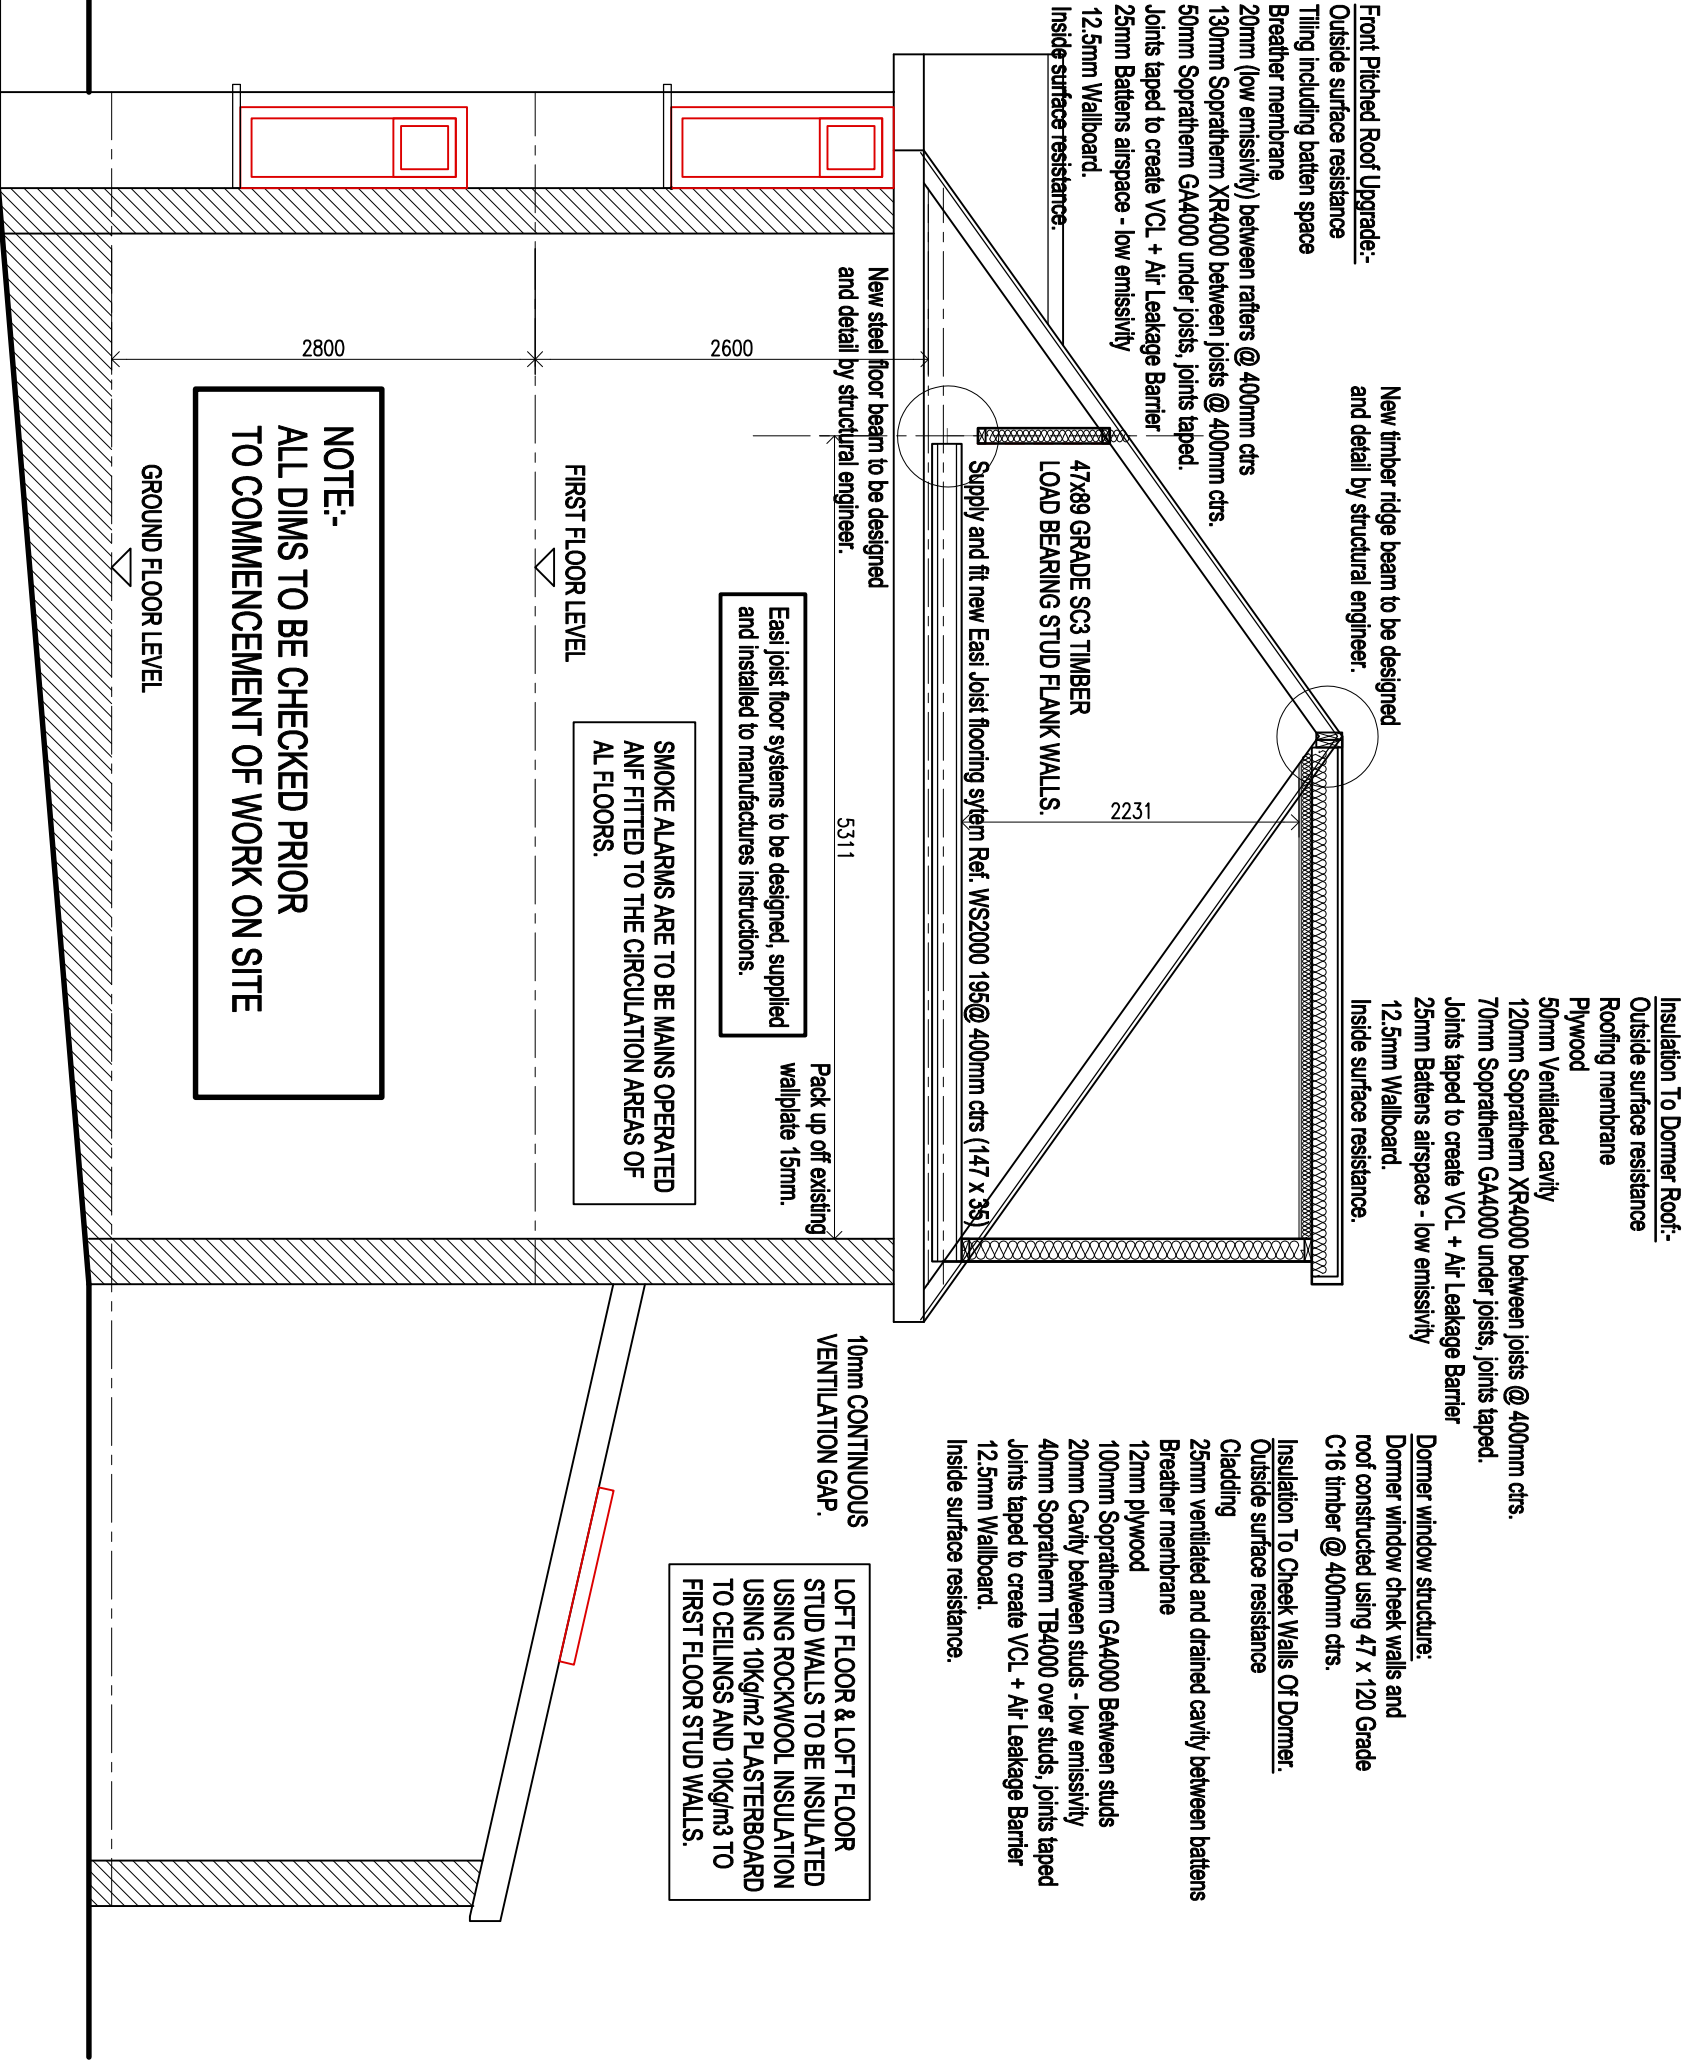

PROPOSED LOFT SECTION.
(1:50)

CLIENT
MR BILLY REYNOLDS.

job title
PROPOSED LOFT CONVERSION HIP TO GABLE ROOF &
REAR DORMER @ 13, PENYLAN ROAD,
NEWPORT NP198AD.

drawing title
PROPOSED ELEVATIONS

job No:	drawing No:	scales:
25.110	11	1:100 @ A3