



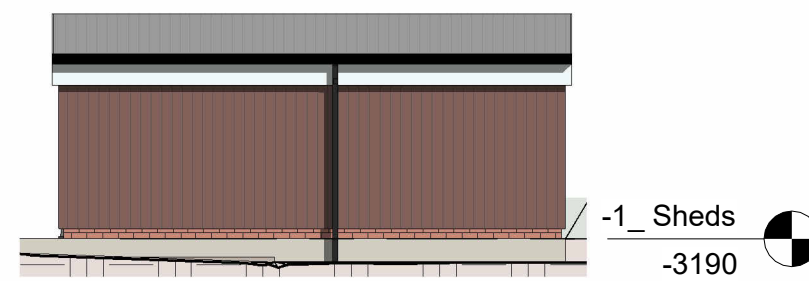


2 FRONT
1 : 100




3 REAR
1 : 100

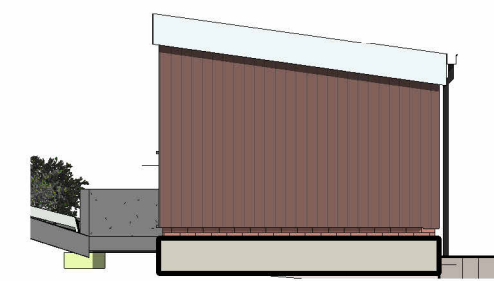

4 SIDE EAST
1 : 100

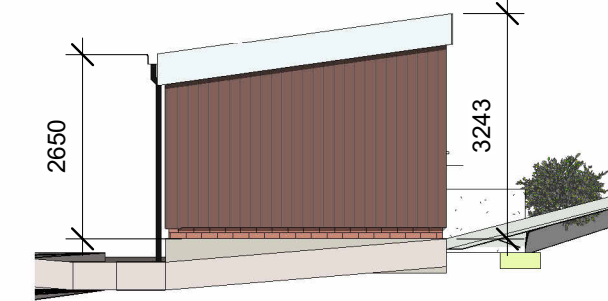

5 SIDE WEST
1 : 100

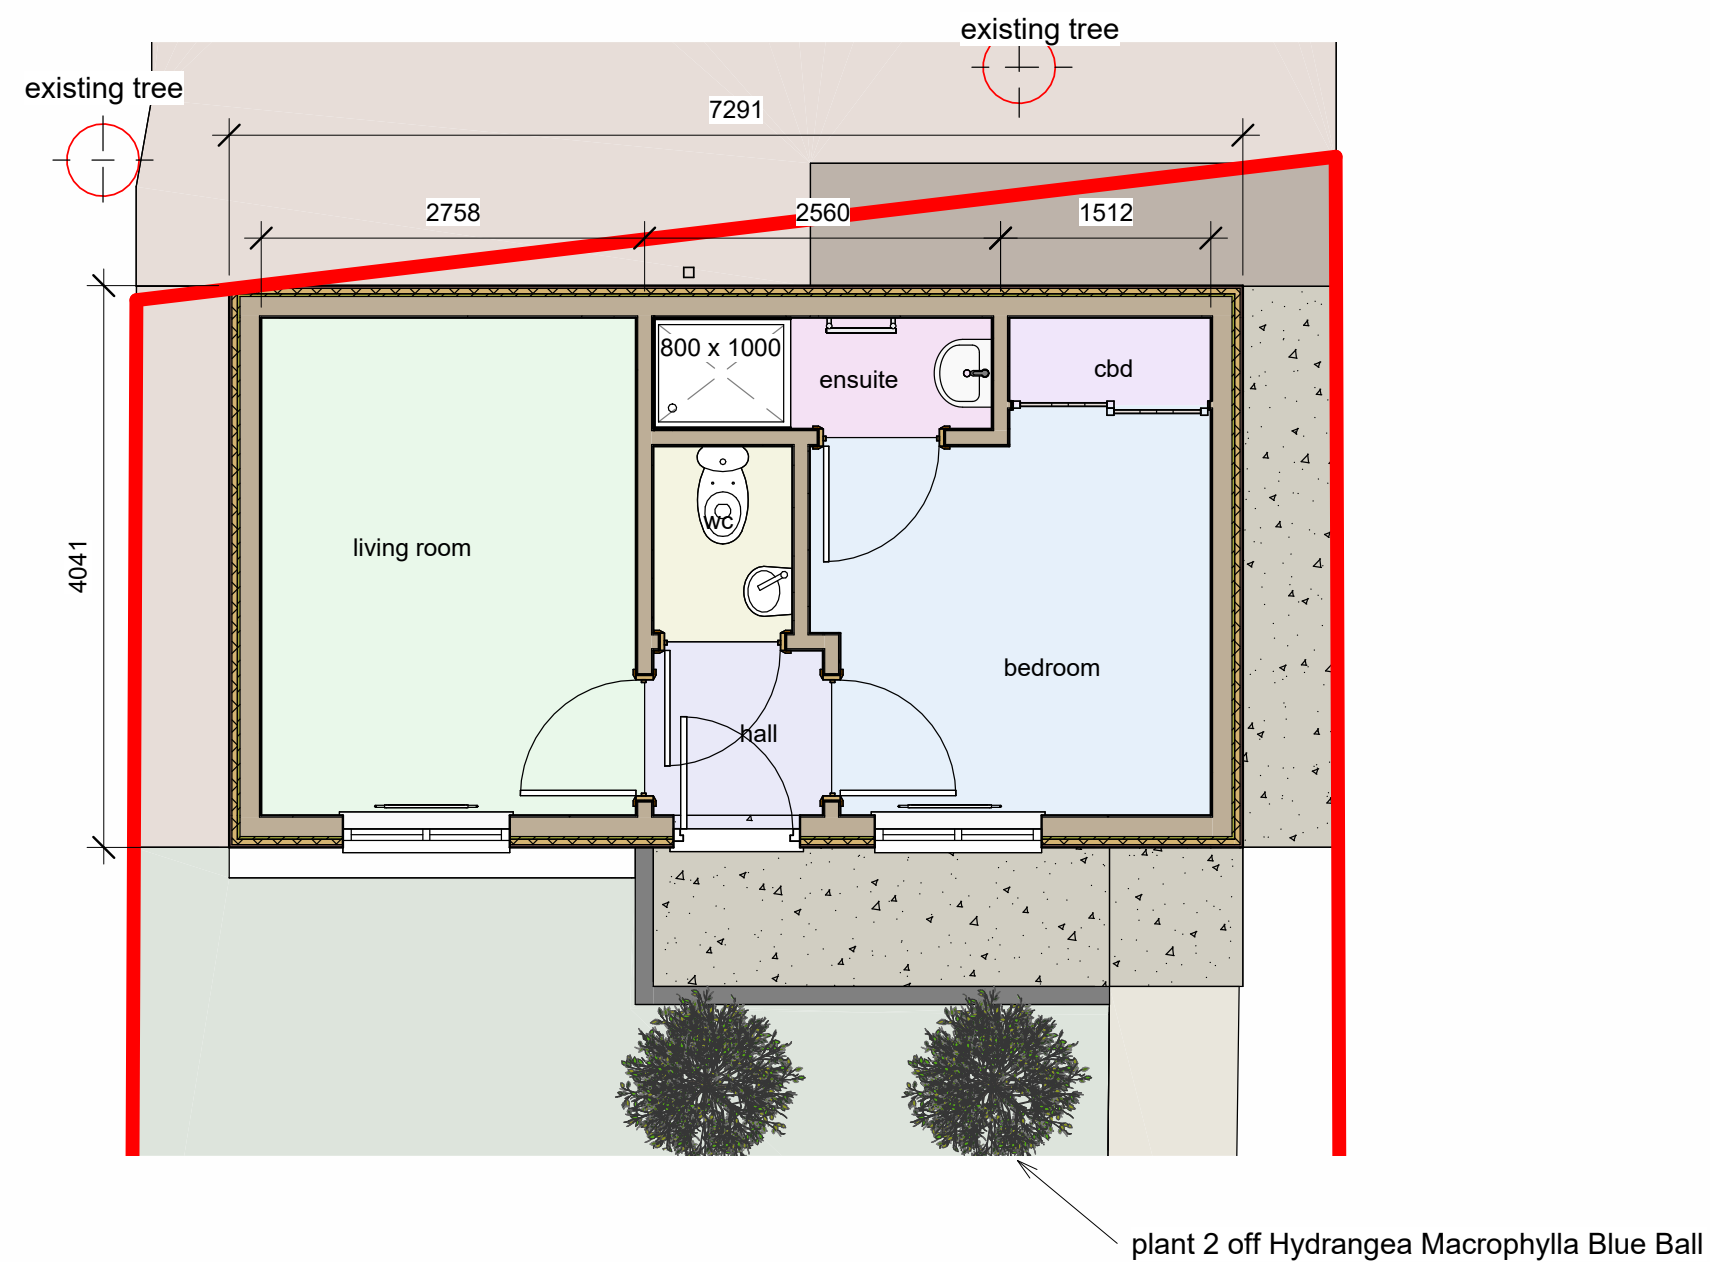

1 -1_Garden Bldg Layout
1 : 50



6 A2 scale 1-50 .
1 : 50

rev	date	description
Planning		Building Regs
Maison Design		
architectural practice		
25 Caldicot Road	tel 01291 422712	
Rogiet	E mail	
Monmouthshire	mark@maisondesign.biz	
NP26 3SE	WEB www.maisondesign.biz	
Copyright of this drawing or part thereof is by Maison Design and not to be copied		
Project	Floor Plan and Elevations	
Name	Mrs Victoria Chinaka 9 Hogarth Close St Julians NP19 7RE	
Date	June 2026	MH-10908