


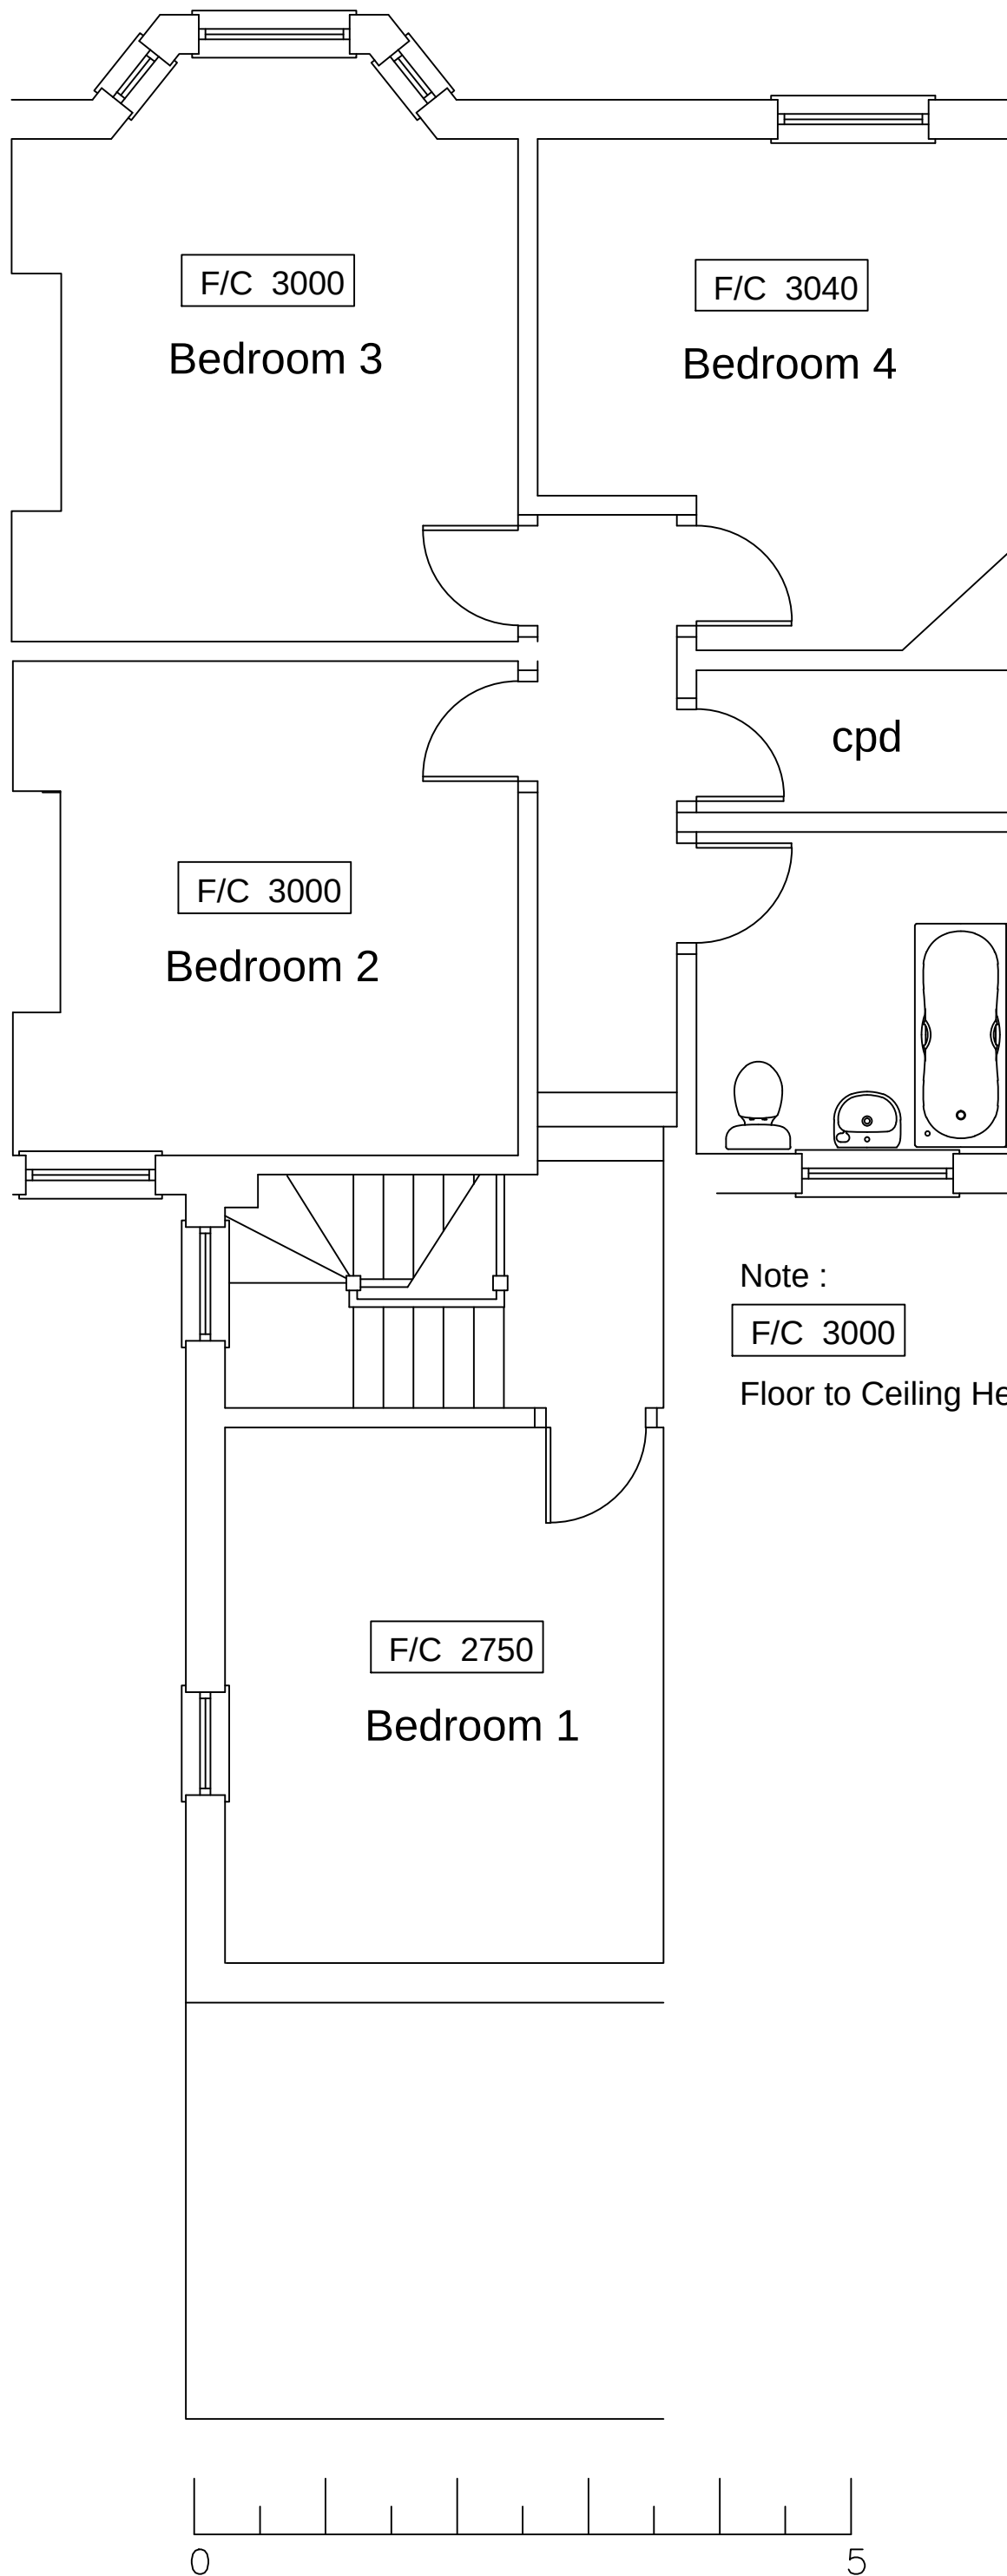

Note :

F/C 3000

Floor to Ceiling Height

PROJECT Property Measured Survey 108A Alexandria Road, Newport. NP20 2JG	
TITLE EXISTING & PROPOSED FIRST FLOOR	
SCALE 1:50 @ A3	
PROJECT NUMBER	DRAWN BC
DATE 10 AUG 2026	CHECKED
DRAWING NUMBER PL 03	REVISION

Robert Coles

4 Castle Parade
Usk
NP15 1AA
TELEPHONE 01291 673535
e mail : bobcolesarchitect@btinternet.com
www.studio4b.co.uk

studio
4b
ARCHITECT