


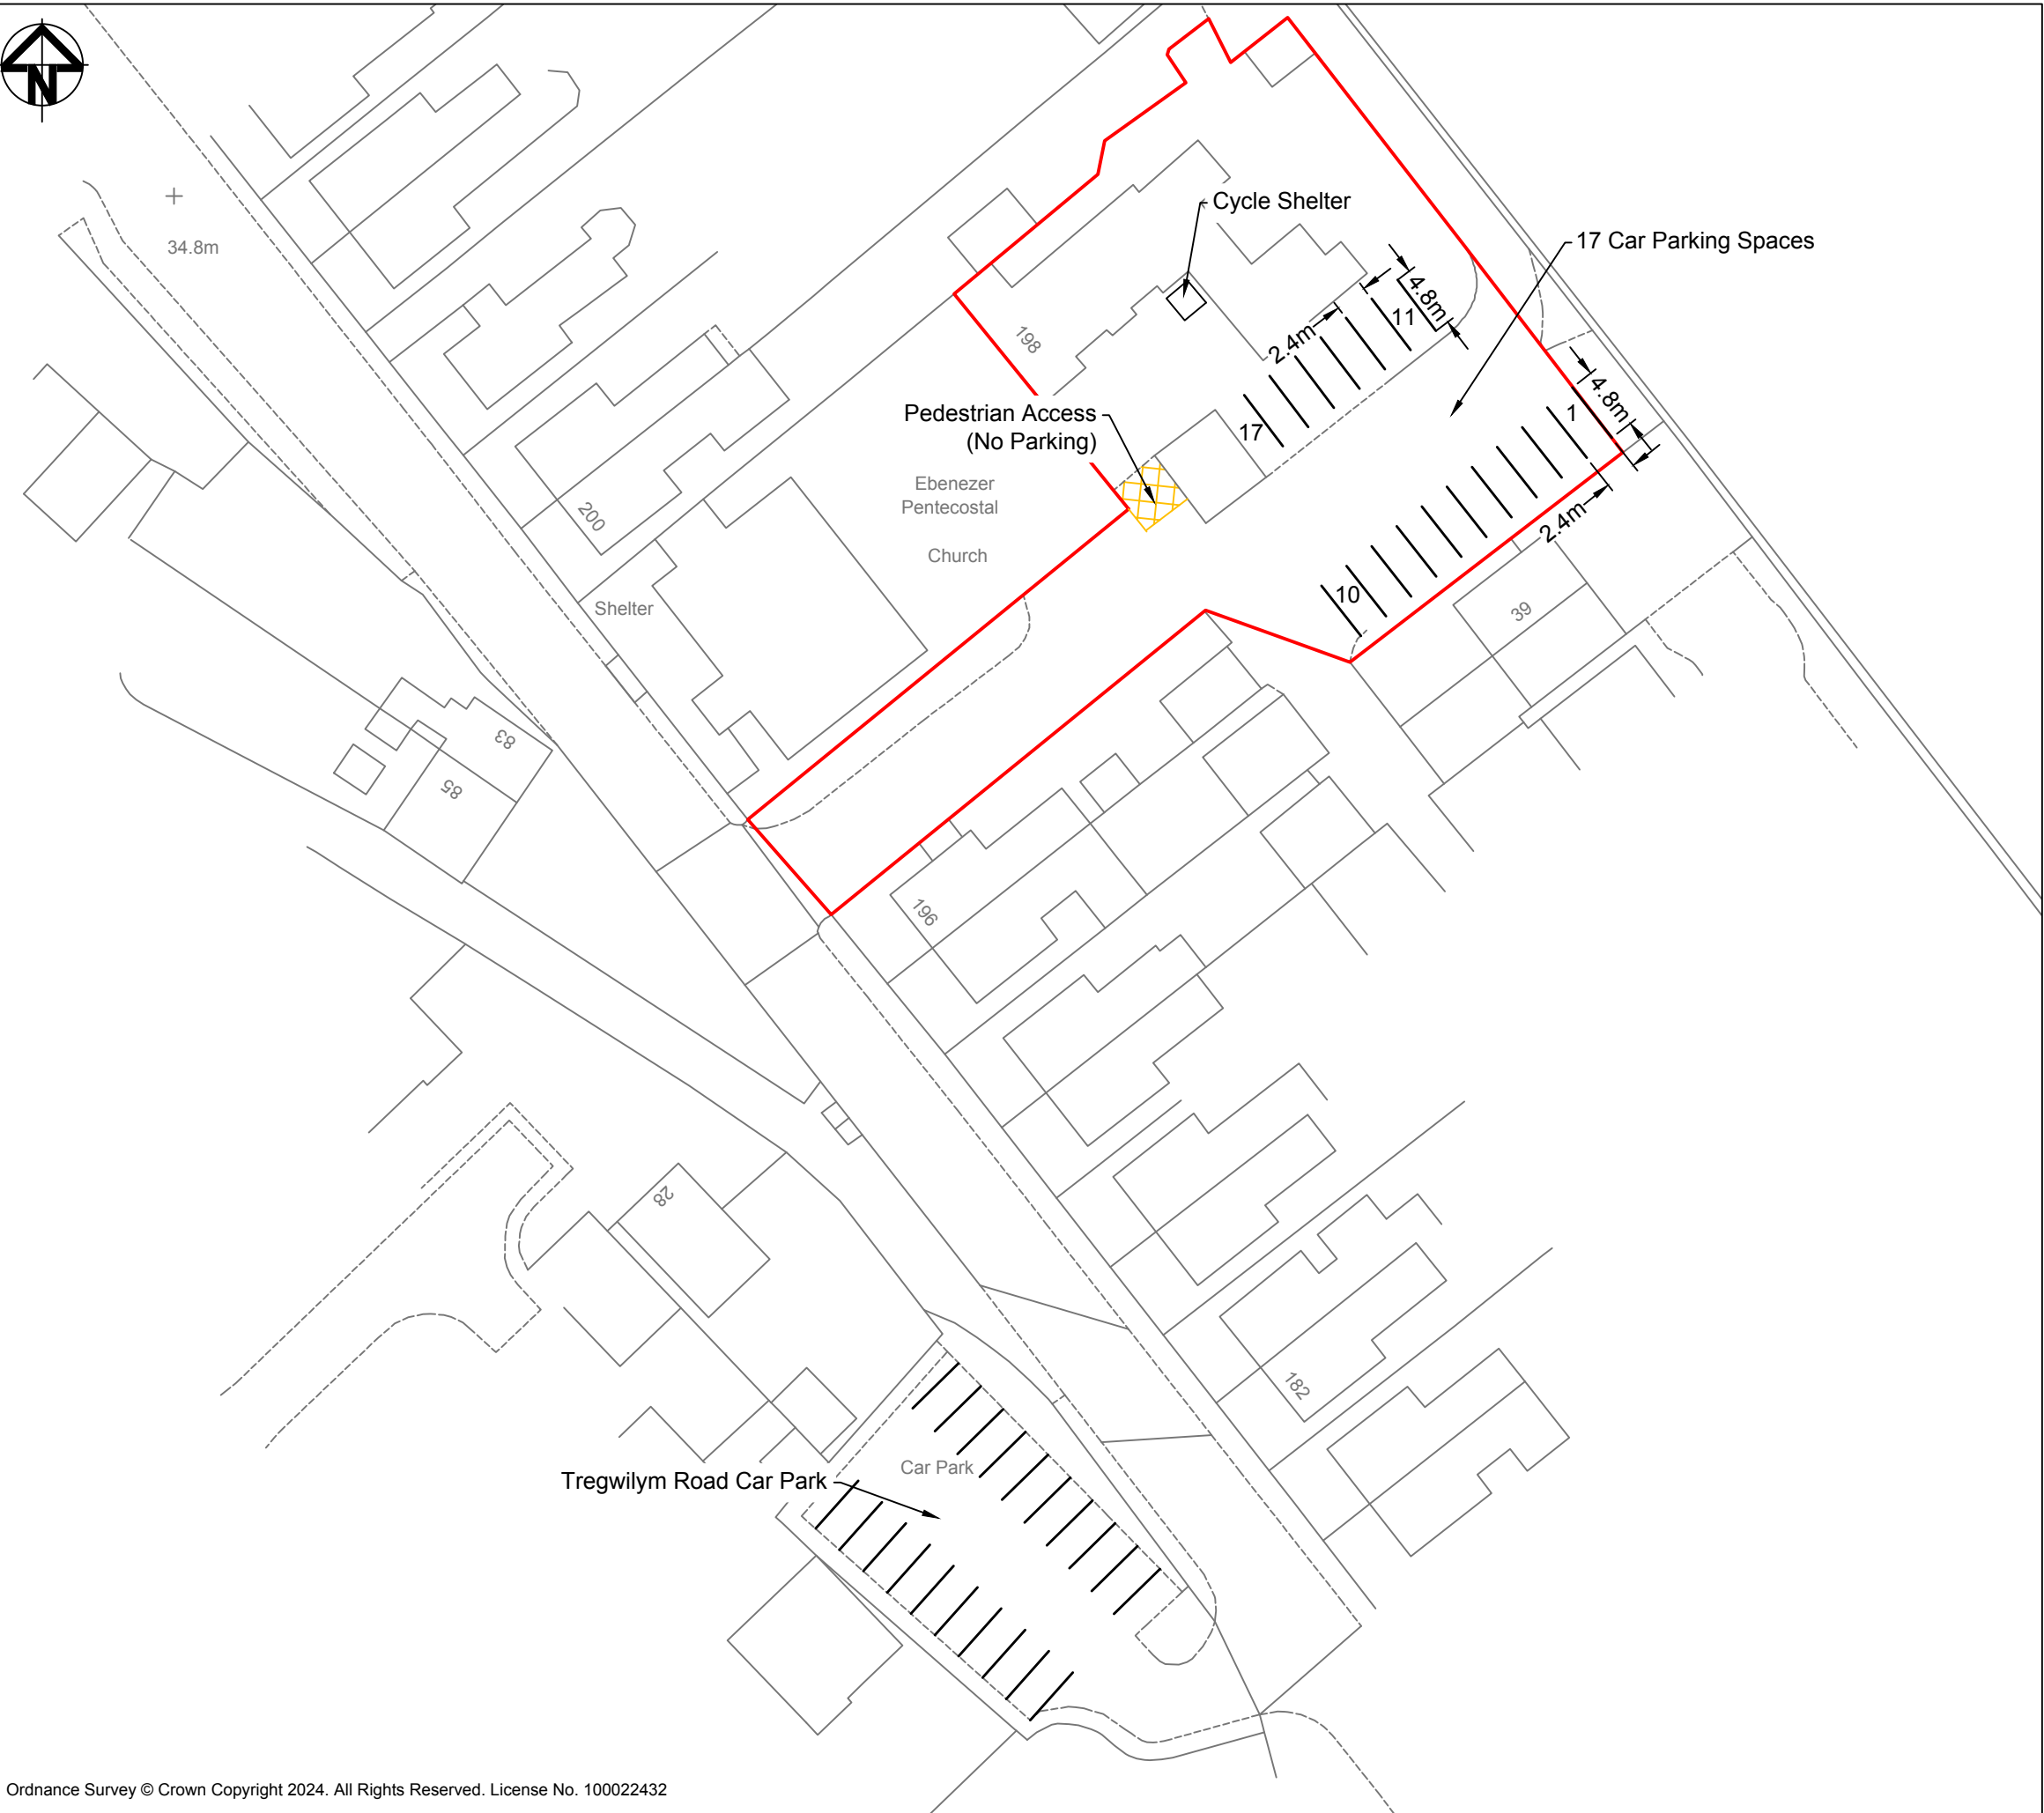

+
34.8m



D	Revised Parking Layout	13-12-24
C	Revised Parking Layout	02-10-24
B	Revised Layout	19-08-24
A	First Issue	01-06-24

acstro

Yr Hen Farchnad, Unit 19,
Carmarthen Street, Llandeilo SA19 6BJ

www.acstro.com
Tel: 01558 824021

GREENFIELDS NURSERY

PARKING PROVISION

1087	007	D
	1:500	@ A3