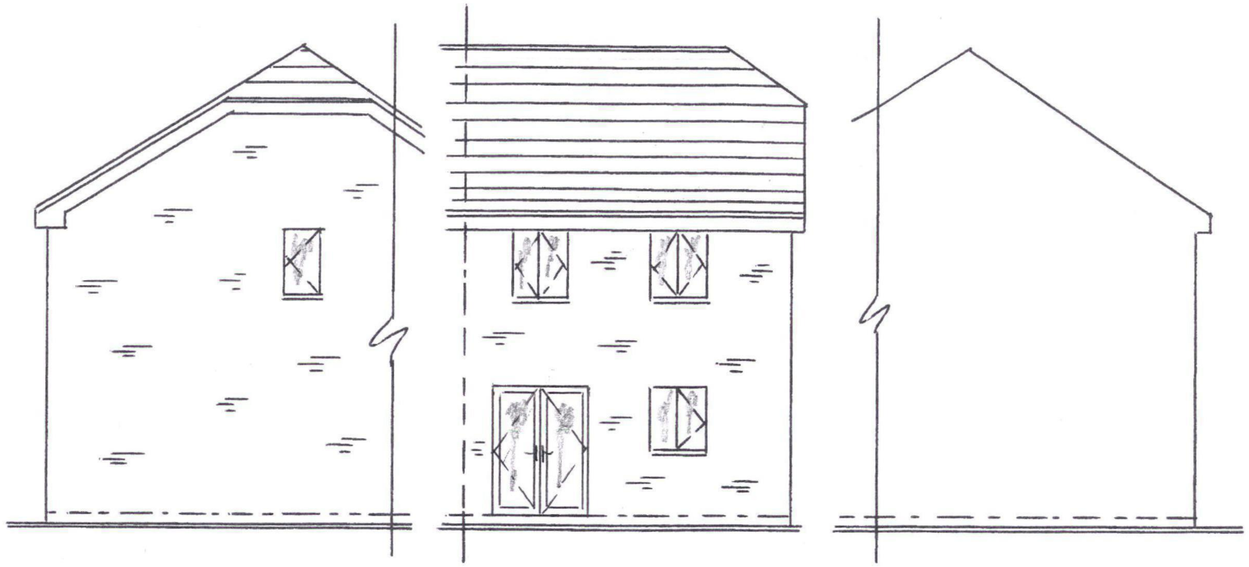

PART SIDE ELEVATION EXISTING

REAR ELEVATION EXISTING

PART SIDE ELEVATION EXISTING

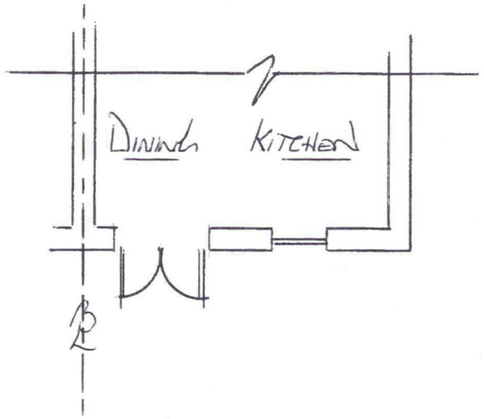

EXISTING FLOOR PLAN

NOTES

EXTERNAL MATERIALS

WALLS: FACE BRICK (MATCHING BRICKS)
FRAMES: WHITE UPVC
GLAZING: CLEAR TOUGH
ROOF: CARLSON GREY LIGHTWEIGHT UPVC CO-POLYMER, PART ULTRA BLUE GLASS, WHITE FASCIA AND BLACK GUTTER

DUNRAVEN
Windows - Doors - Conservatories

St Davids House, Heol Mostyn, Village Farm Ind. Est
Pyle, Bridgend. CF33 6BJ

T: 01656 743 572 / 745 035 F: 01656 745 918

Client
M.R. & MRS BURLEY

Job Title
PROPOSED EXTENSION FOR:-
4 AMELIA CLOSE
NEWPORT
NP19 0LU

Drawing Title
ERECT AN SINGLE STOREY EXTENSION TO THE REAR ELEVATION

Scale 1:100 (0, 1m, 2m, 3m, 4m, 5m)

Date 30-08-2025 | Drawn by D THOMAS

1 of 2

Drg No. 1/X3595 | Rev.