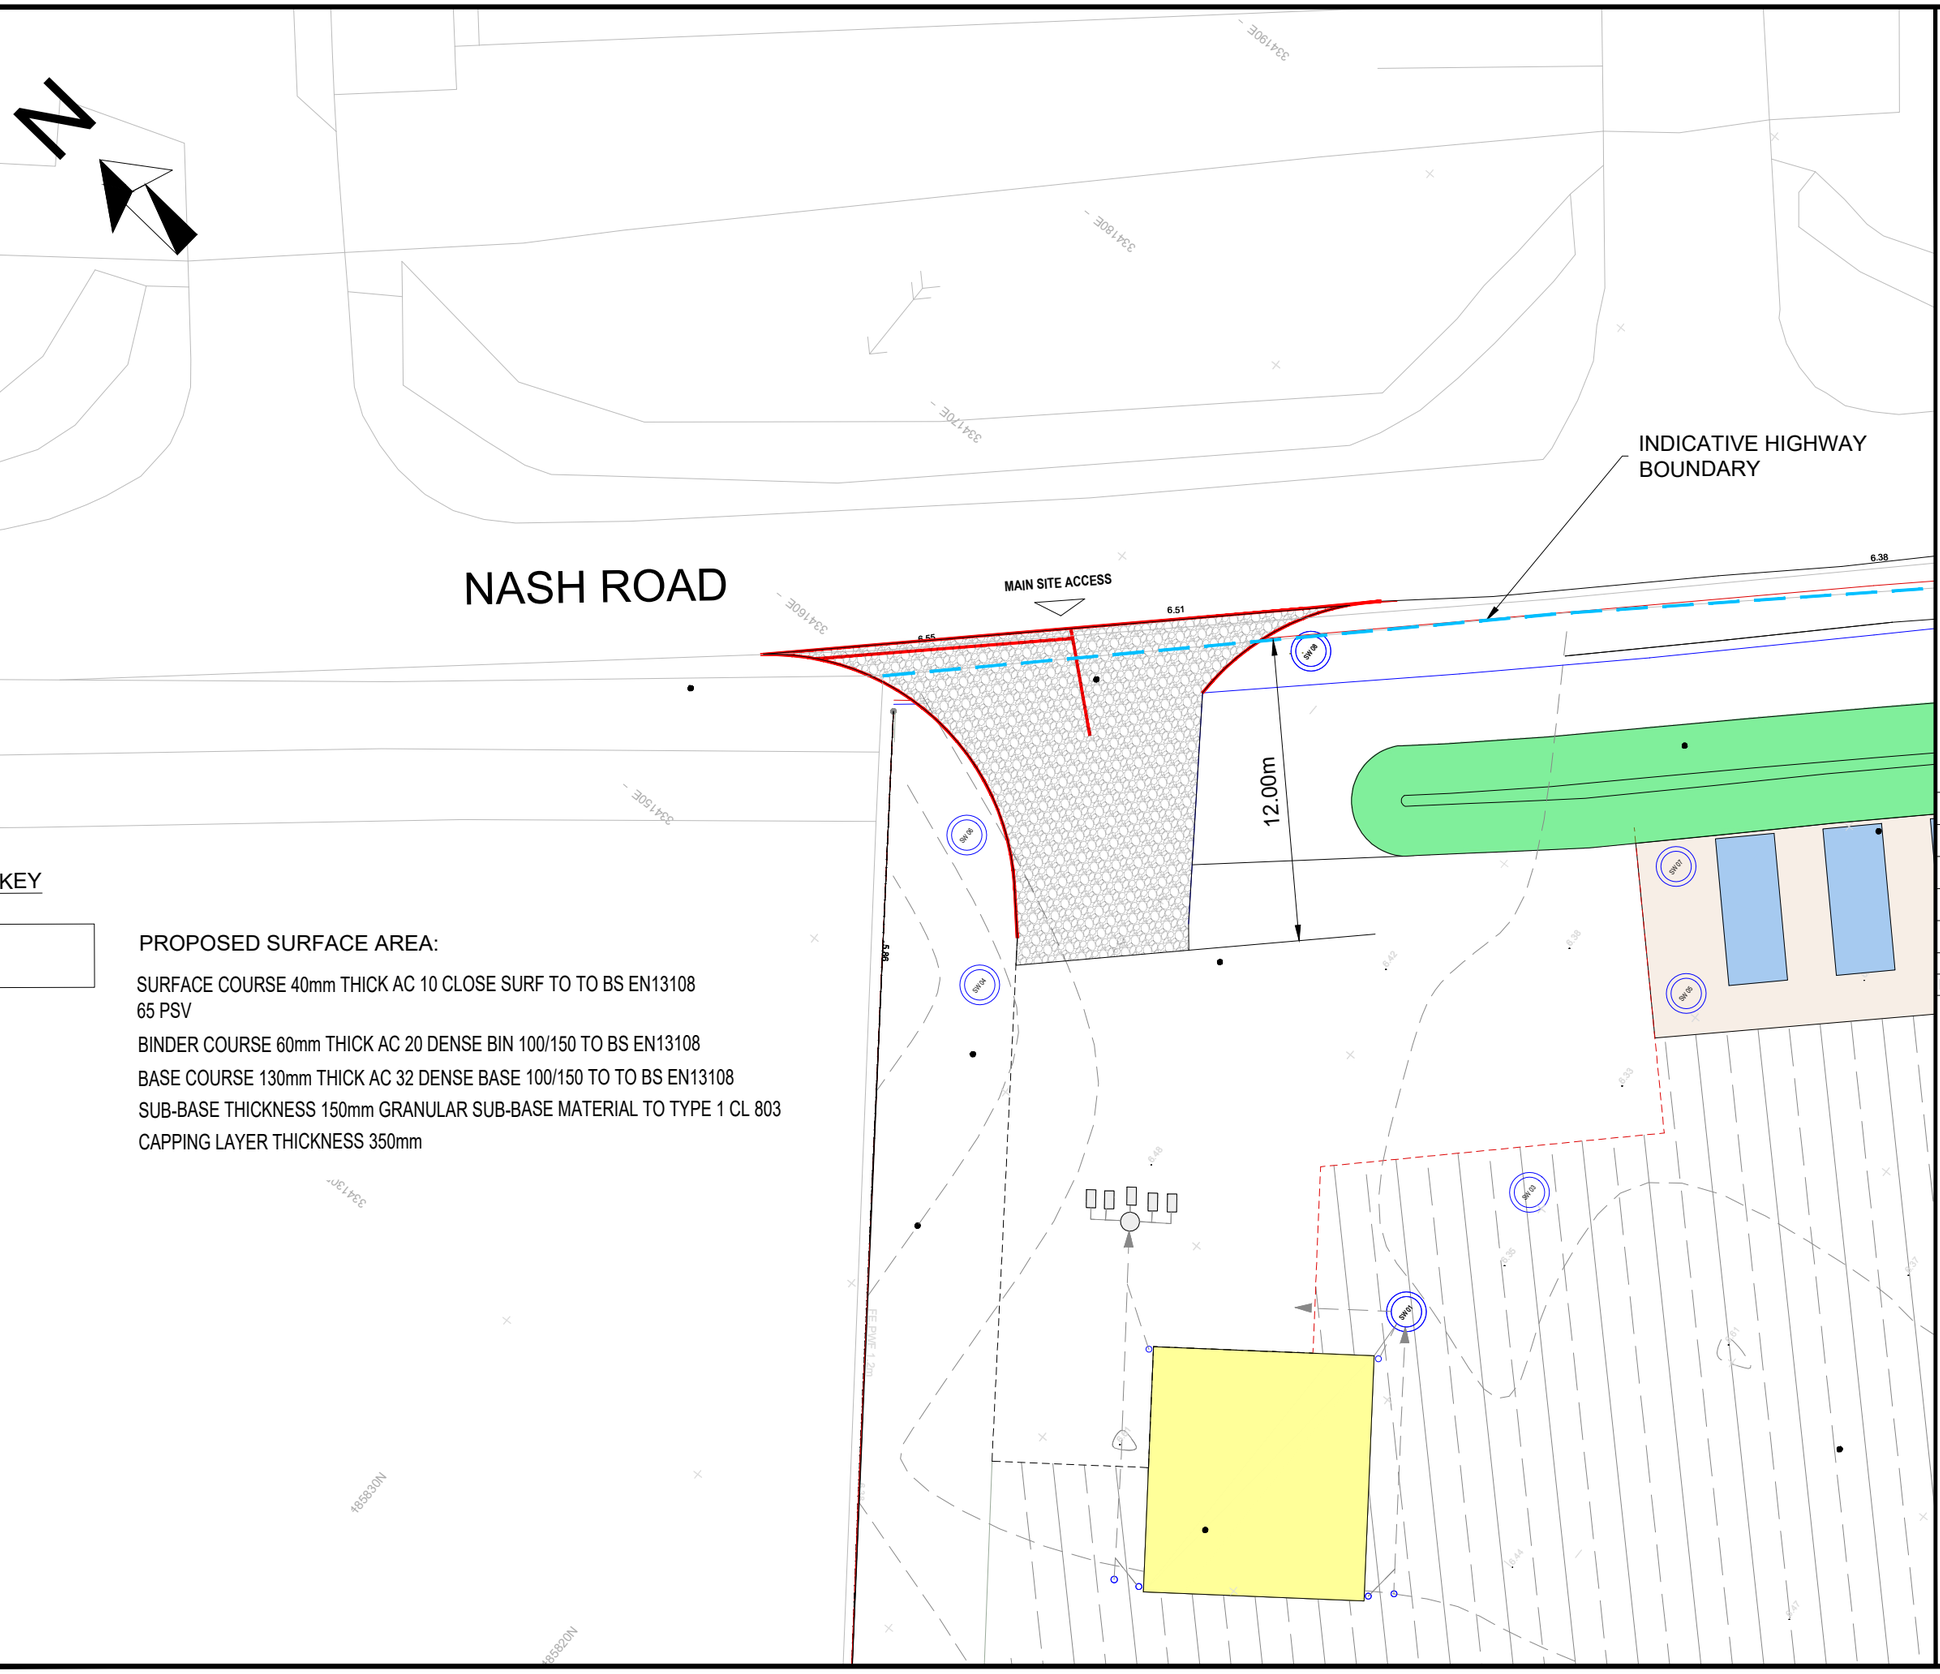


KEY

PROPOSED SURFACE AREA:

SURFACE COURSE 40mm THICK AC 10 CLOSE SURF TO TO BS EN13108 65 PSV

BINDER COURSE 60mm THICK AC 20 DENSE BIN 100/150 TO BS EN13108

BASE COURSE 130mm THICK AC 32 DENSE BASE 100/150 TO TO BS EN13108

SUB-BASE THICKNESS 150mm GRANULAR SUB-BASE MATERIAL TO TYPE 1 CL 803

CAPPING LAYER THICKNESS 350mm

Rev	Date	Description	Drn	Chk	App
A	16.07.25	AMENDED AFTER HA COMMENTS	KI	AP	AP
-	14.05.25	ORIGINAL ISSUE	CT		

MAGNA TRANSPORT PLANNING LTD

Client
-

Project
LAND OFF NASH ROAD
NEWPORT

Drawing Title
ACCESS SURFACE SPECIFICATION

Drawing Status
FOR INFORMATION

Drawn	Designed	Date	Scale	Size
CT		14.05.25	1:250	A3

Drawing No. 25-605-SK03

Rev A

PLOT DATE: 16 July 2025 12:48:21