


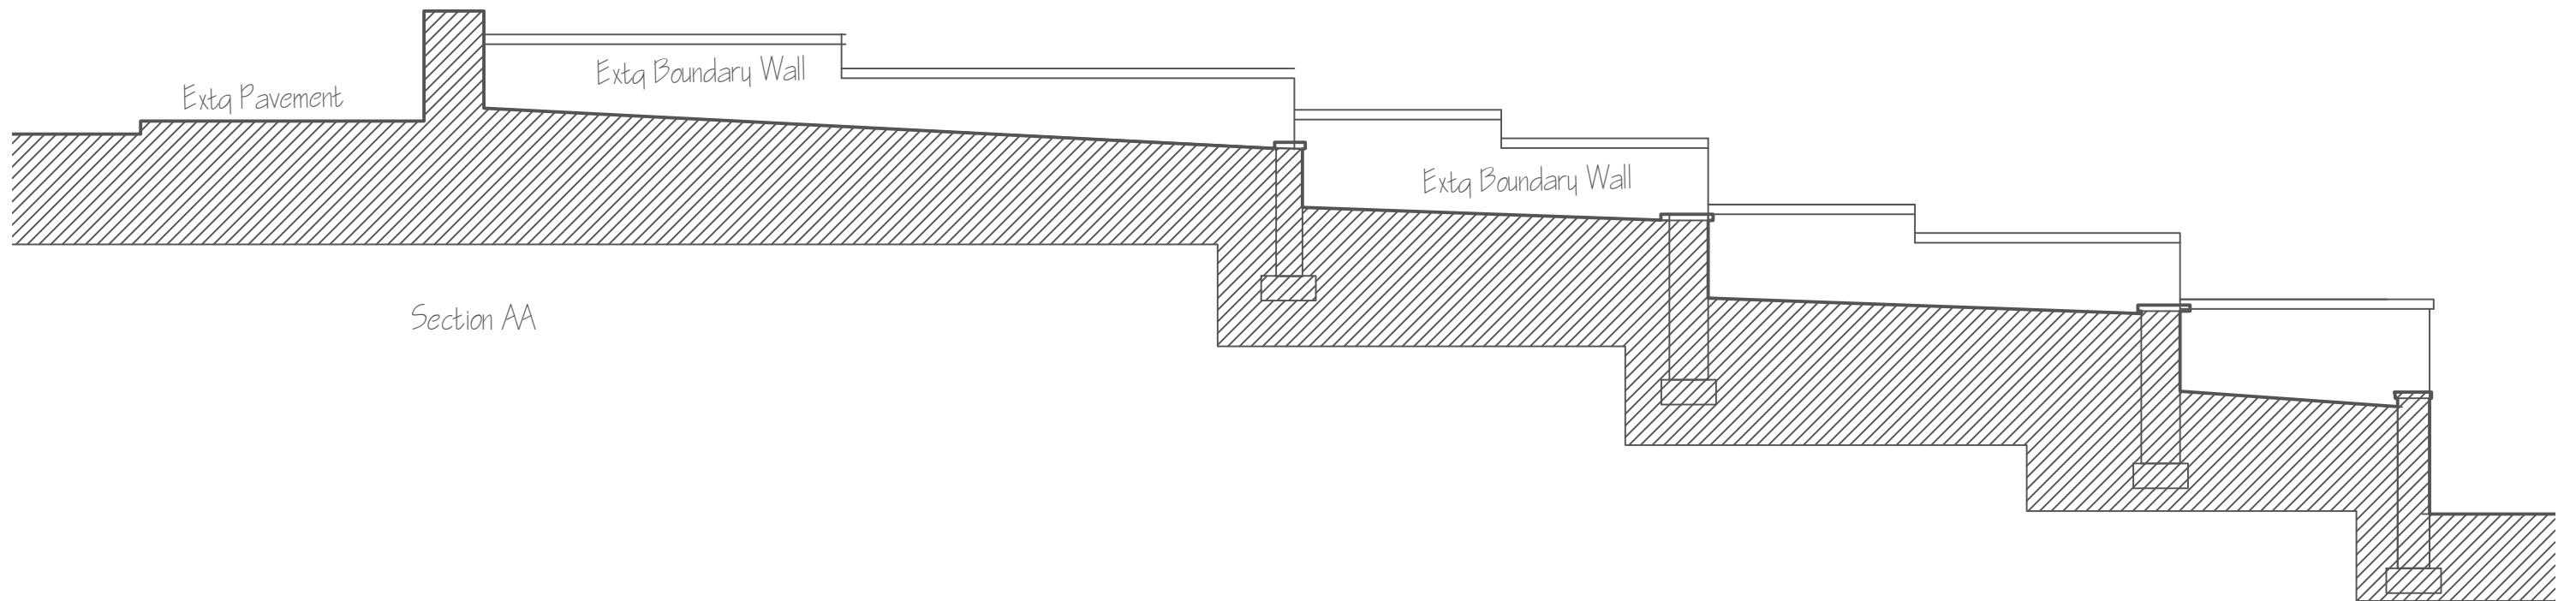

								Description	Date			
Project Client		Project Title		Drawing Title		THIS DRAWING IS COVERED BY COPYRIGHT WHICH REMAINS WITH HOWARD HICKS DESIGN AND MUST NOT BE REPRODUCED IN ANY FORM WITHOUT THEIR EXPRESS PERMISSION.		Scale	Date	Drawing No.	Job No.	Howard Hicks Design Architectural Designers . Technologists . Building Surveyors . Project Management 21 East Road, Oakfield, Torfaen, Cwmbran, Torfaen, Wales NP44 3DW Tel 01633 527159, Mob 07984 971763
Mr and Mrs Williams		New Car Parking Area and Access to 60 Glanwern Ave Newport.		Site Layouts as Existing & Section.				1:50 & 1:125		PL10	2209	
								Drawn by	Checked	Status	Rev.No.	
								HH		Planning		