
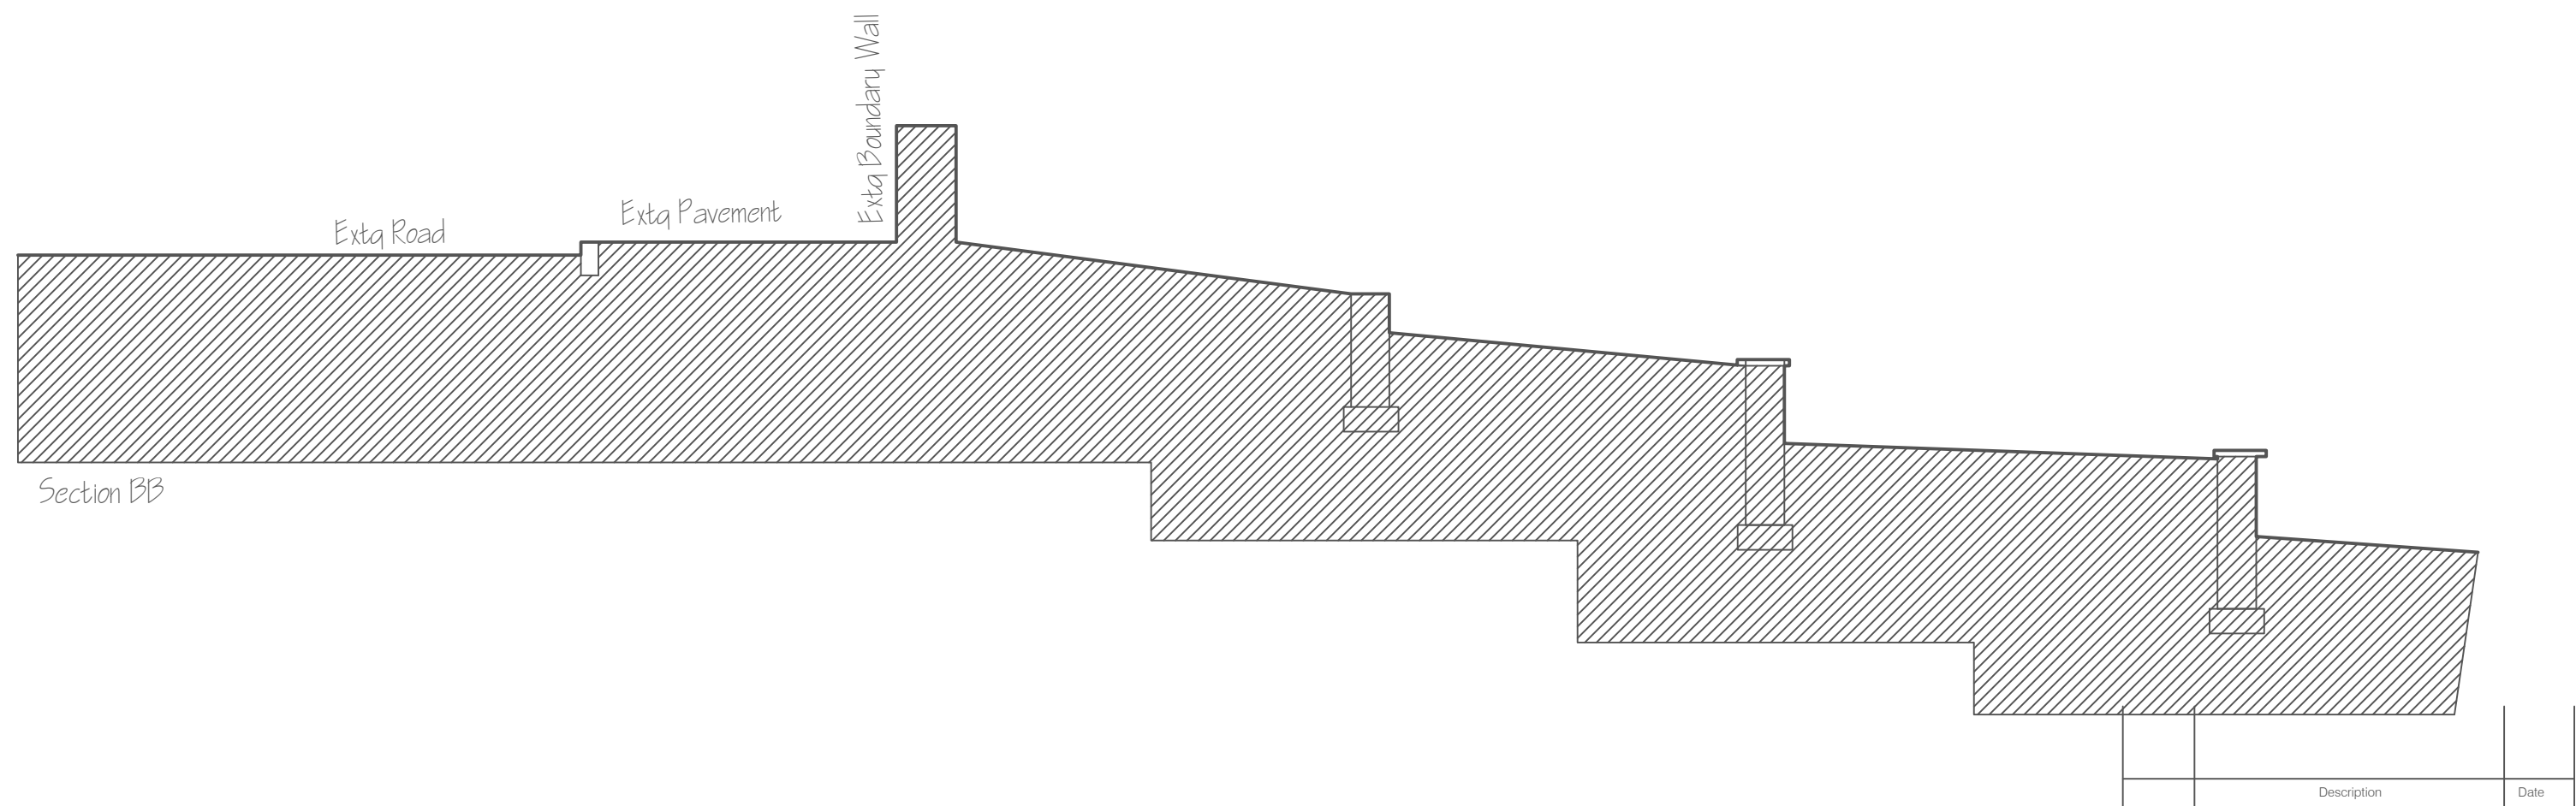


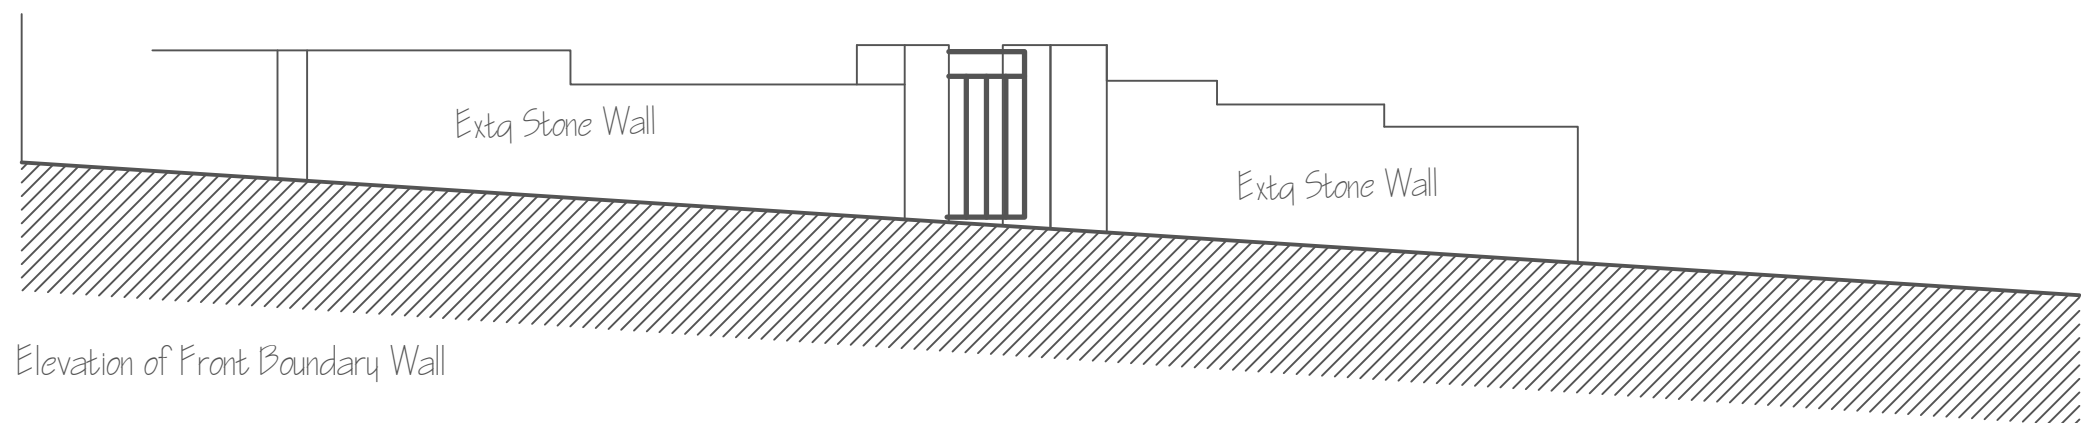

Project Client Mr and Mrs Williams	Project Title New Car Parking Area and Access to 60 Glanwern Ave Newport.	Drawing Title Elevation as Existing & Section.	THIS DRAWING IS COVERED BY COPYRIGHT WHICH REMAINS WITH HOWARD HICKS DESIGN AND MUST NOT BE REPRODUCED IN ANY FORM WITHOUT THEIR EXPRESS PERMISSION.	Scale 1:50	Date	Drawing No. PL11	Job No. 2209	Howard Hicks Design Architectural Designers . Technologists . Building Surveyors . Project Management 21 East Road, Oakfield, Torfaen, Cwmbran, Torfaen, Wales NP44 3DW Tel 01633 527159, Mob 07984 971763
				Drawn by HH	Checked	Status Planning	Rev.No.	