


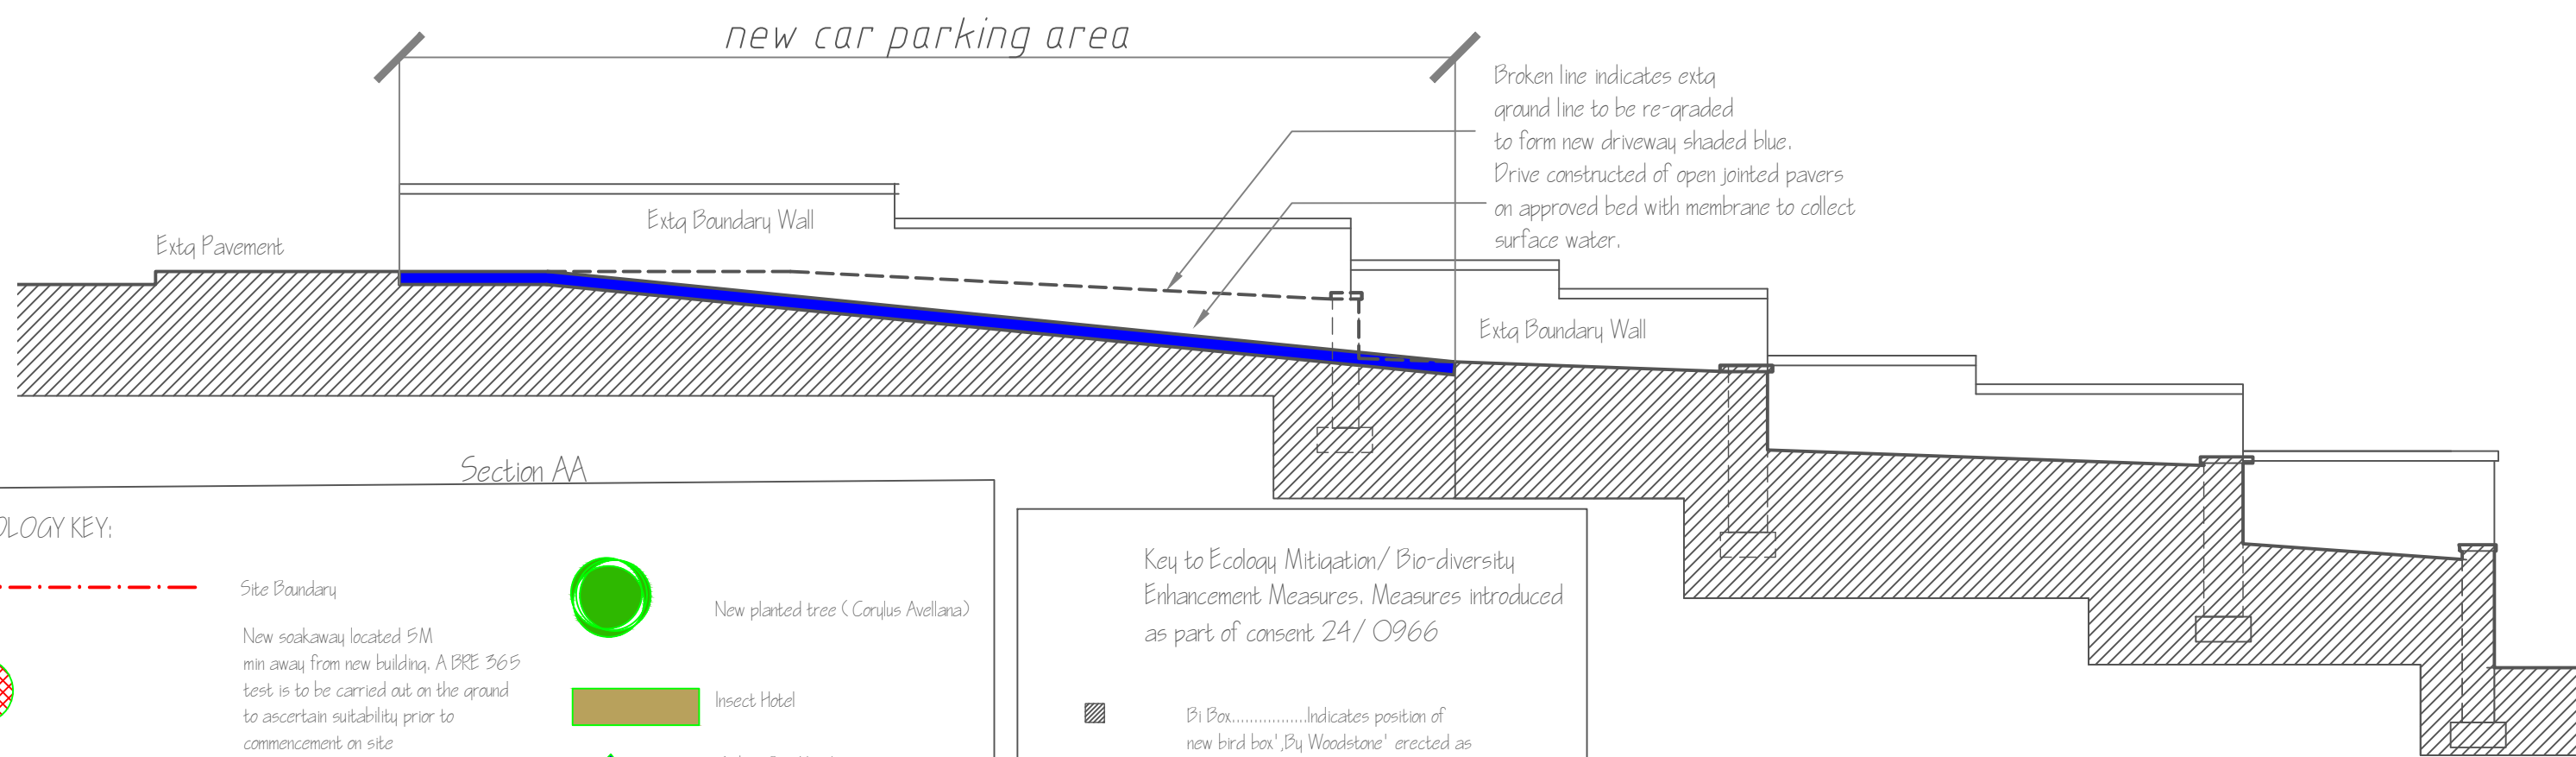

ECOLOGY KEY:

- Site Boundary
- New soakaway located 5M min away from new building. A BRE 365 test is to be carried out on the ground to ascertain suitability prior to commencement on site
- Position and direction of New surfacewater drain and manholes
- Area to be planted with native species pollinator plants
- New planted tree (Corylus Avellana)
- Insect Hotel
- Timber Bee Hotels
- Area of garden to be designated and reserved as Wild Garden area.

Key to Ecology Mitigation/ Bio-diversity Enhancement Measures. Measures introduced as part of consent 24/ 0966

- Bi Box.....Indicates position of new bird box 'By Woodstone' erected as part of biodiversity enhancement.
- BA Box.....Indicates position of new bat box 'By Woodstone' erected as part of biodiversity enhancement.

Note Bat and Bird Boxes are to be agreed prior to development.

Project Client	Project Title	Drawing Title	THIS DRAWING IS COVERED BY COPYRIGHT WHICH REMAINS WITH HOWARD HICKS DESIGN AND MUST NOT BE REPRODUCED IN ANY FORM WITHOUT THEIR EXPRESS PERMISSION.	Scale	Date	Drawing No.	Job No.	Howard Hicks Design Architectural Designers. Technologists. Building Surveyors . Project Management 21 East Road, Oakfield, Torfaen, Cwmbran, Torfaen, Wales NP44 3DW Tel 01633 527159, Mob 07984 971763
Mr and Mrs Williams	New Car Parking Area and Access to 60 Glanwern Ave Newport.	Site Layout as Proposed and Section AA		1:50		PL13	2209	
				Drawn by	Checked	Status	Rev.No.	
				HH		Planning		