



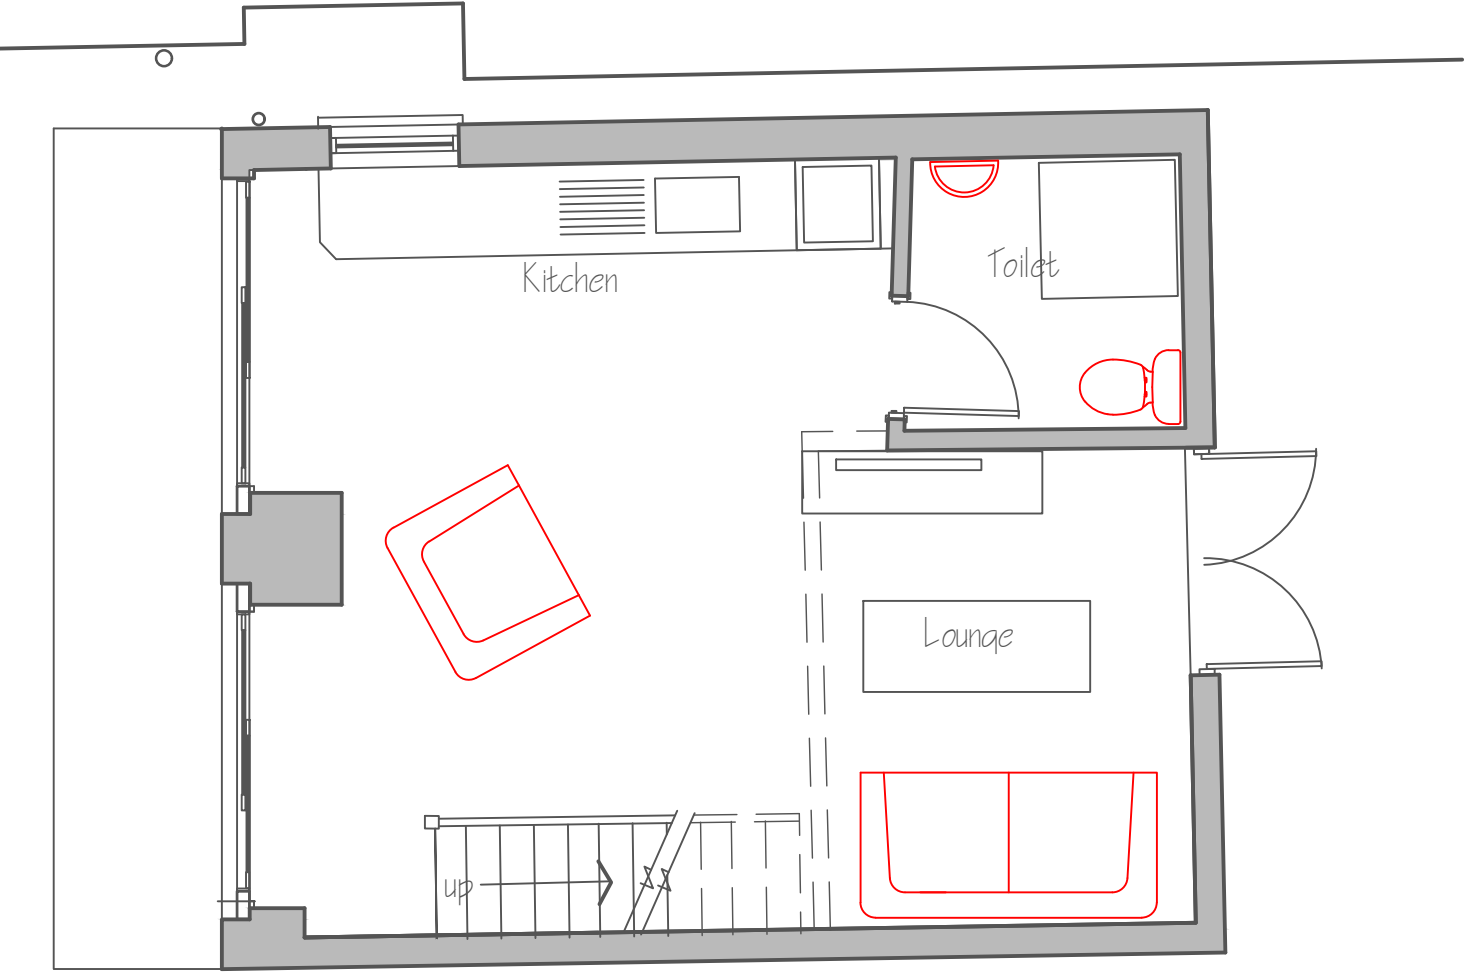

Ground Floor
Plan

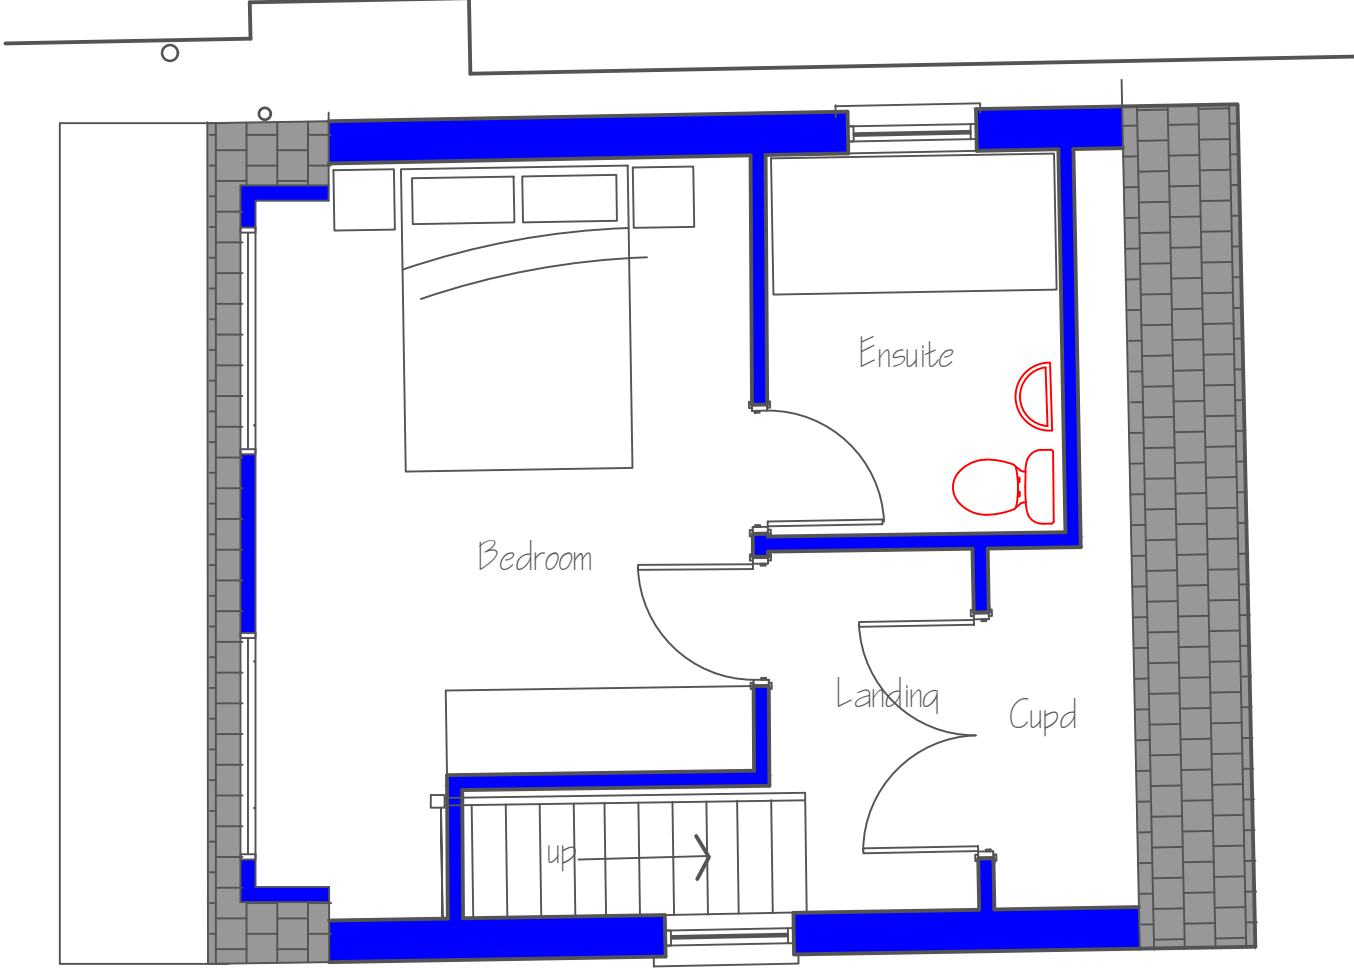

First Floor
Plan

Project Client Mr Carl Stevens		Project Title Alterations to and first floor extension to existing annex at Bryn Deri, Caerphilly Road, Bassaleg Newport	Drawing Title Proposed Floor Layouts	THIS DRAWING IS COVERED BY COPYRIGHT WHICH REMAINS WITH HOWARD HICKS DESIGN AND MUST NOT BE REPRODUCED IN ANY FORM WITHOUT THEIR EXPRESS PERMISSION.	Scale 1:50 @A3	Date	Drawing No. PLO3	Job No. 2222	Howard Hicks Design Architectural Designers . Technologists . Building Surveyors . Project Management 21 East Road, Oakfield, Torfaen, Cwmbran, Torfaen, Wales NP44 3DW Tel 01633 527159, Mob 07984 971763
					Drawn by HH	Checked	Status Planning	Rev.No.	