



NOTES


- GENERAL
1. ALL DIMENSIONS ARE IN MILLIMETRES UNLESS NOTED OTHERWISE.
 2. ALL LEVELS ARE IN METRES UNLESS NOTED OTHERWISE.
 3. ALL LEVELS RELATE TO ORDNANCE DATUM UNLESS NOTED OTHERWISE.
 4. DO NOT SCALE FROM THIS DRAWING. USE FIGURED DIMENSIONS ONLY.
 5. ANY DISCREPANCIES TO BE REPORTED IMMEDIATELY TO THE ENGINEER.
 6. THIS DRAWING TO BE READ IN CONJUNCTION WITH ALL RELEVANT ARCHITECTS, SUBCONTRACTORS AND SPECIALISTS DRAWINGS AND SPECIFICATIONS.
 7. THIS DRAWING IS COPYRIGHT © intrado CONSULTING ENGINEERS.

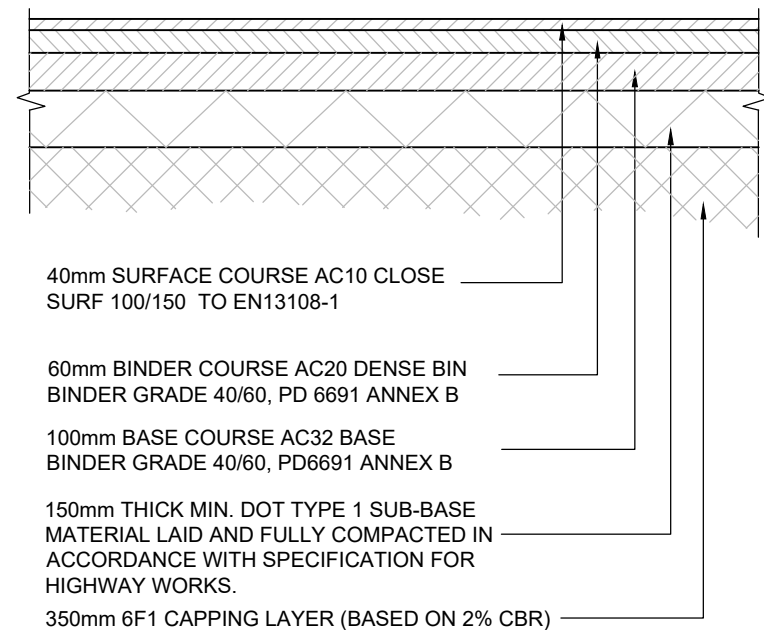


TYPICAL SECTION THROUGH ACCESS
(1:20)

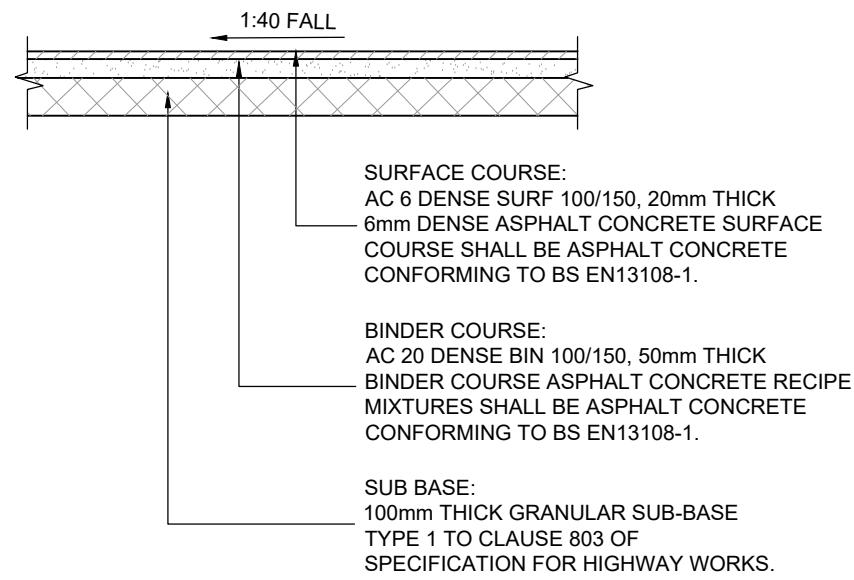


FOOTPATH CONSTRUCTION DETAIL
(1:20)

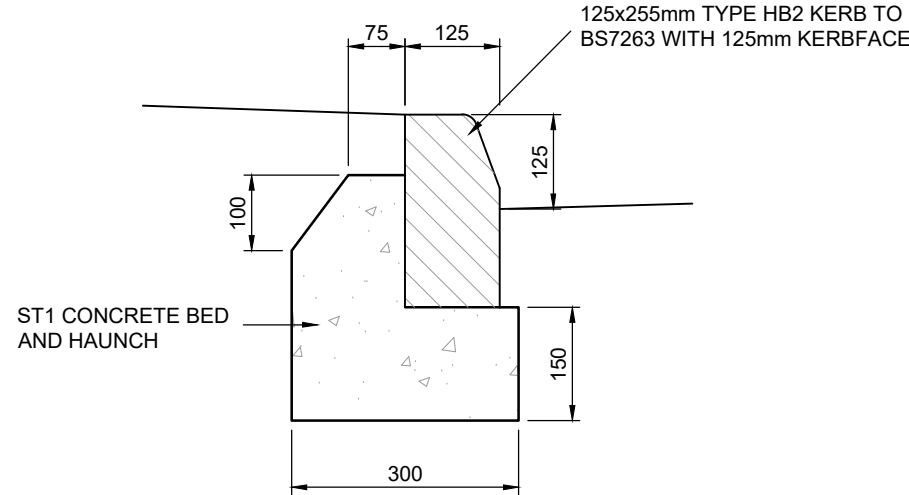


TYPE HB2 KERB DETAIL
(1:10)

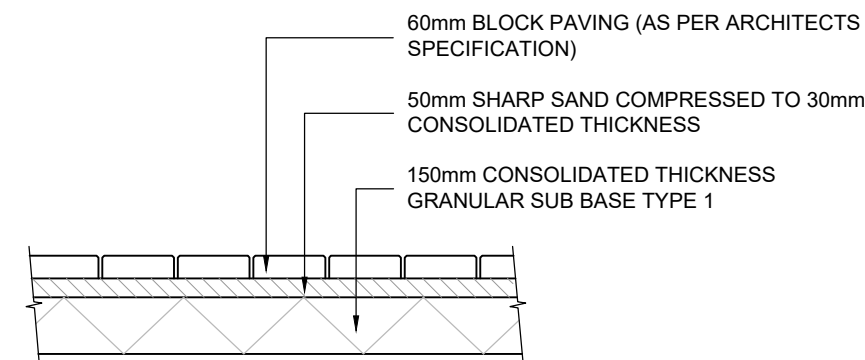


BLOCK PAVING DETAIL
(1:20)

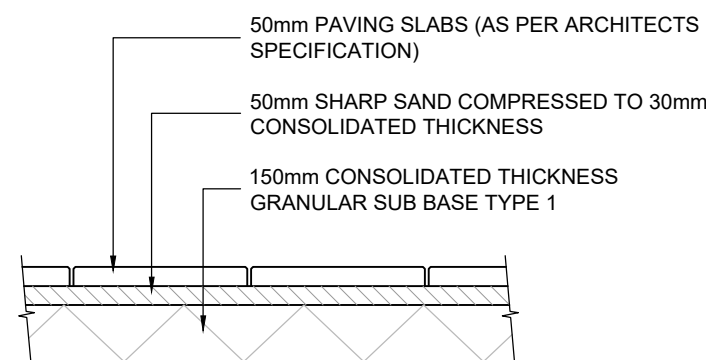


PAVING SLAB DETAIL
(1:20)

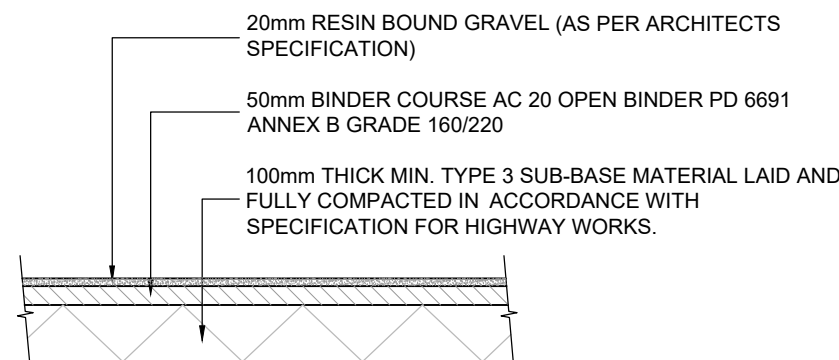


RESIN BOUND GRAVEL
(1:20)

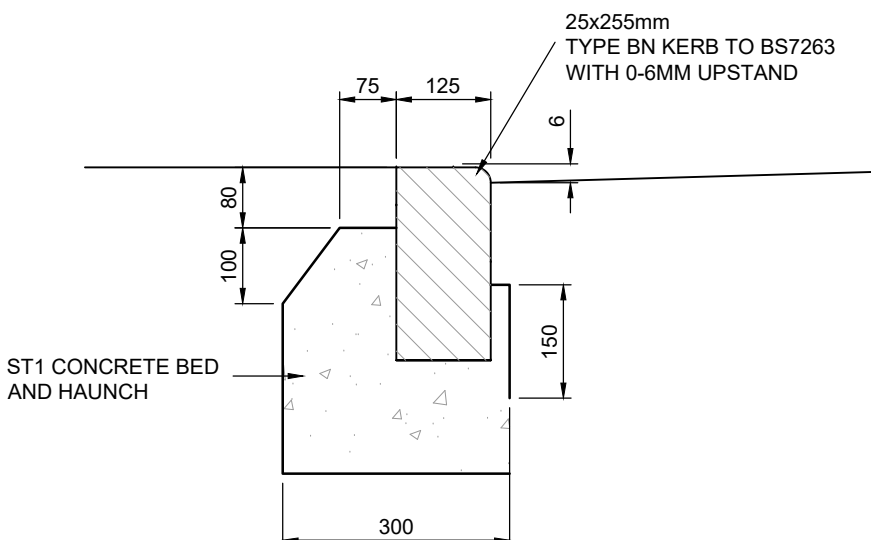

TYPE BN KERB DETAIL
(1:10)

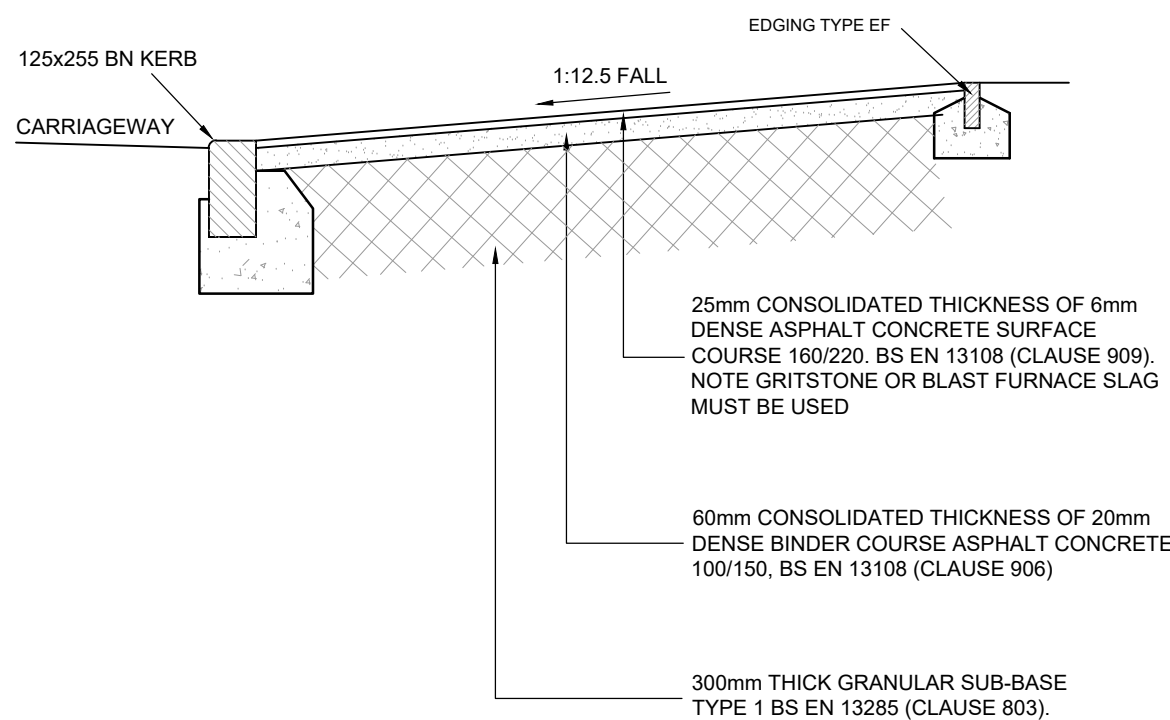


VEHICLE CROSSOVER CONSTRUCTION DETAIL
(1:20)

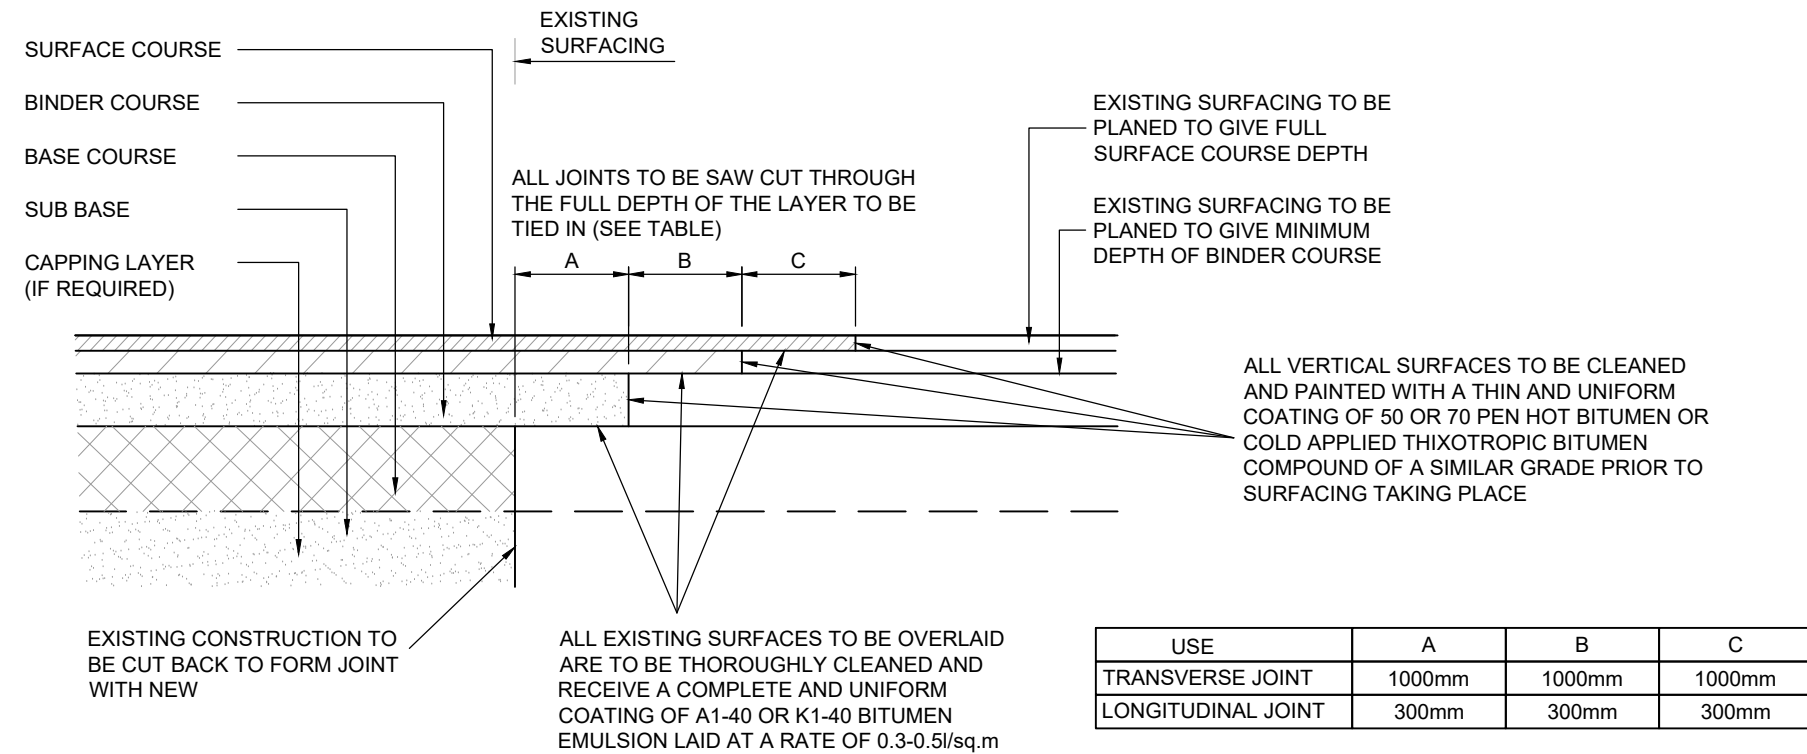


ROAD TIE IN DETAIL
(1:20)

USE	A	B	C
TRANSVERSE JOINT	1000mm	1000mm	1000mm
LONGITUDINAL JOINT	300mm	300mm	300mm

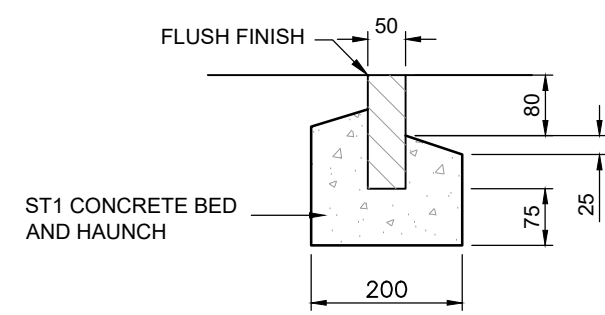

TYPE EF KERB DETAIL
(1:10)

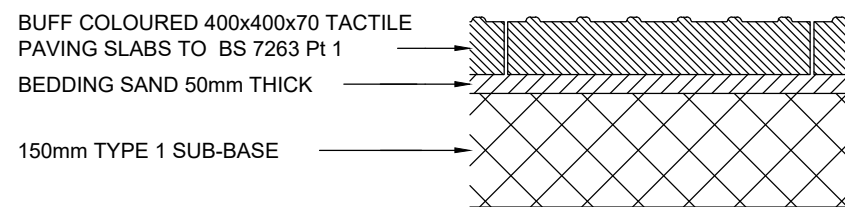

TACTILE PAVING CONSTRUCTION
1:10

P2	VEHICLE CROSSOVER DETAIL ADDED	EN	04/06/2025
P1	FIRST ISSUE	EN	23/10/2024
REV.	DESCRIPTION	BY	DATE

intrado
Consulting Engineers

Unit G
Upper Boat Business Centre,
Pontypridd CF37 5BP
tel: 02920 811097
web: www.intrado.co.uk
e-mail: admin@intrado.co.uk

client

MVR SOLUTIONS

project

KELVEDON STREET

drawing title

EXTERNAL WORKS
CONSTRUCTION DETAILS

drawn	EN	chkd	CLC	scale	AS SHOWN @ A1	date	OCT 2024
-------	----	------	-----	-------	---------------	------	----------

Preliminary	☒	Job No.	INT24119	Drawing No.	011	Rev.	P2
Tender	☐						
Construction	☐						