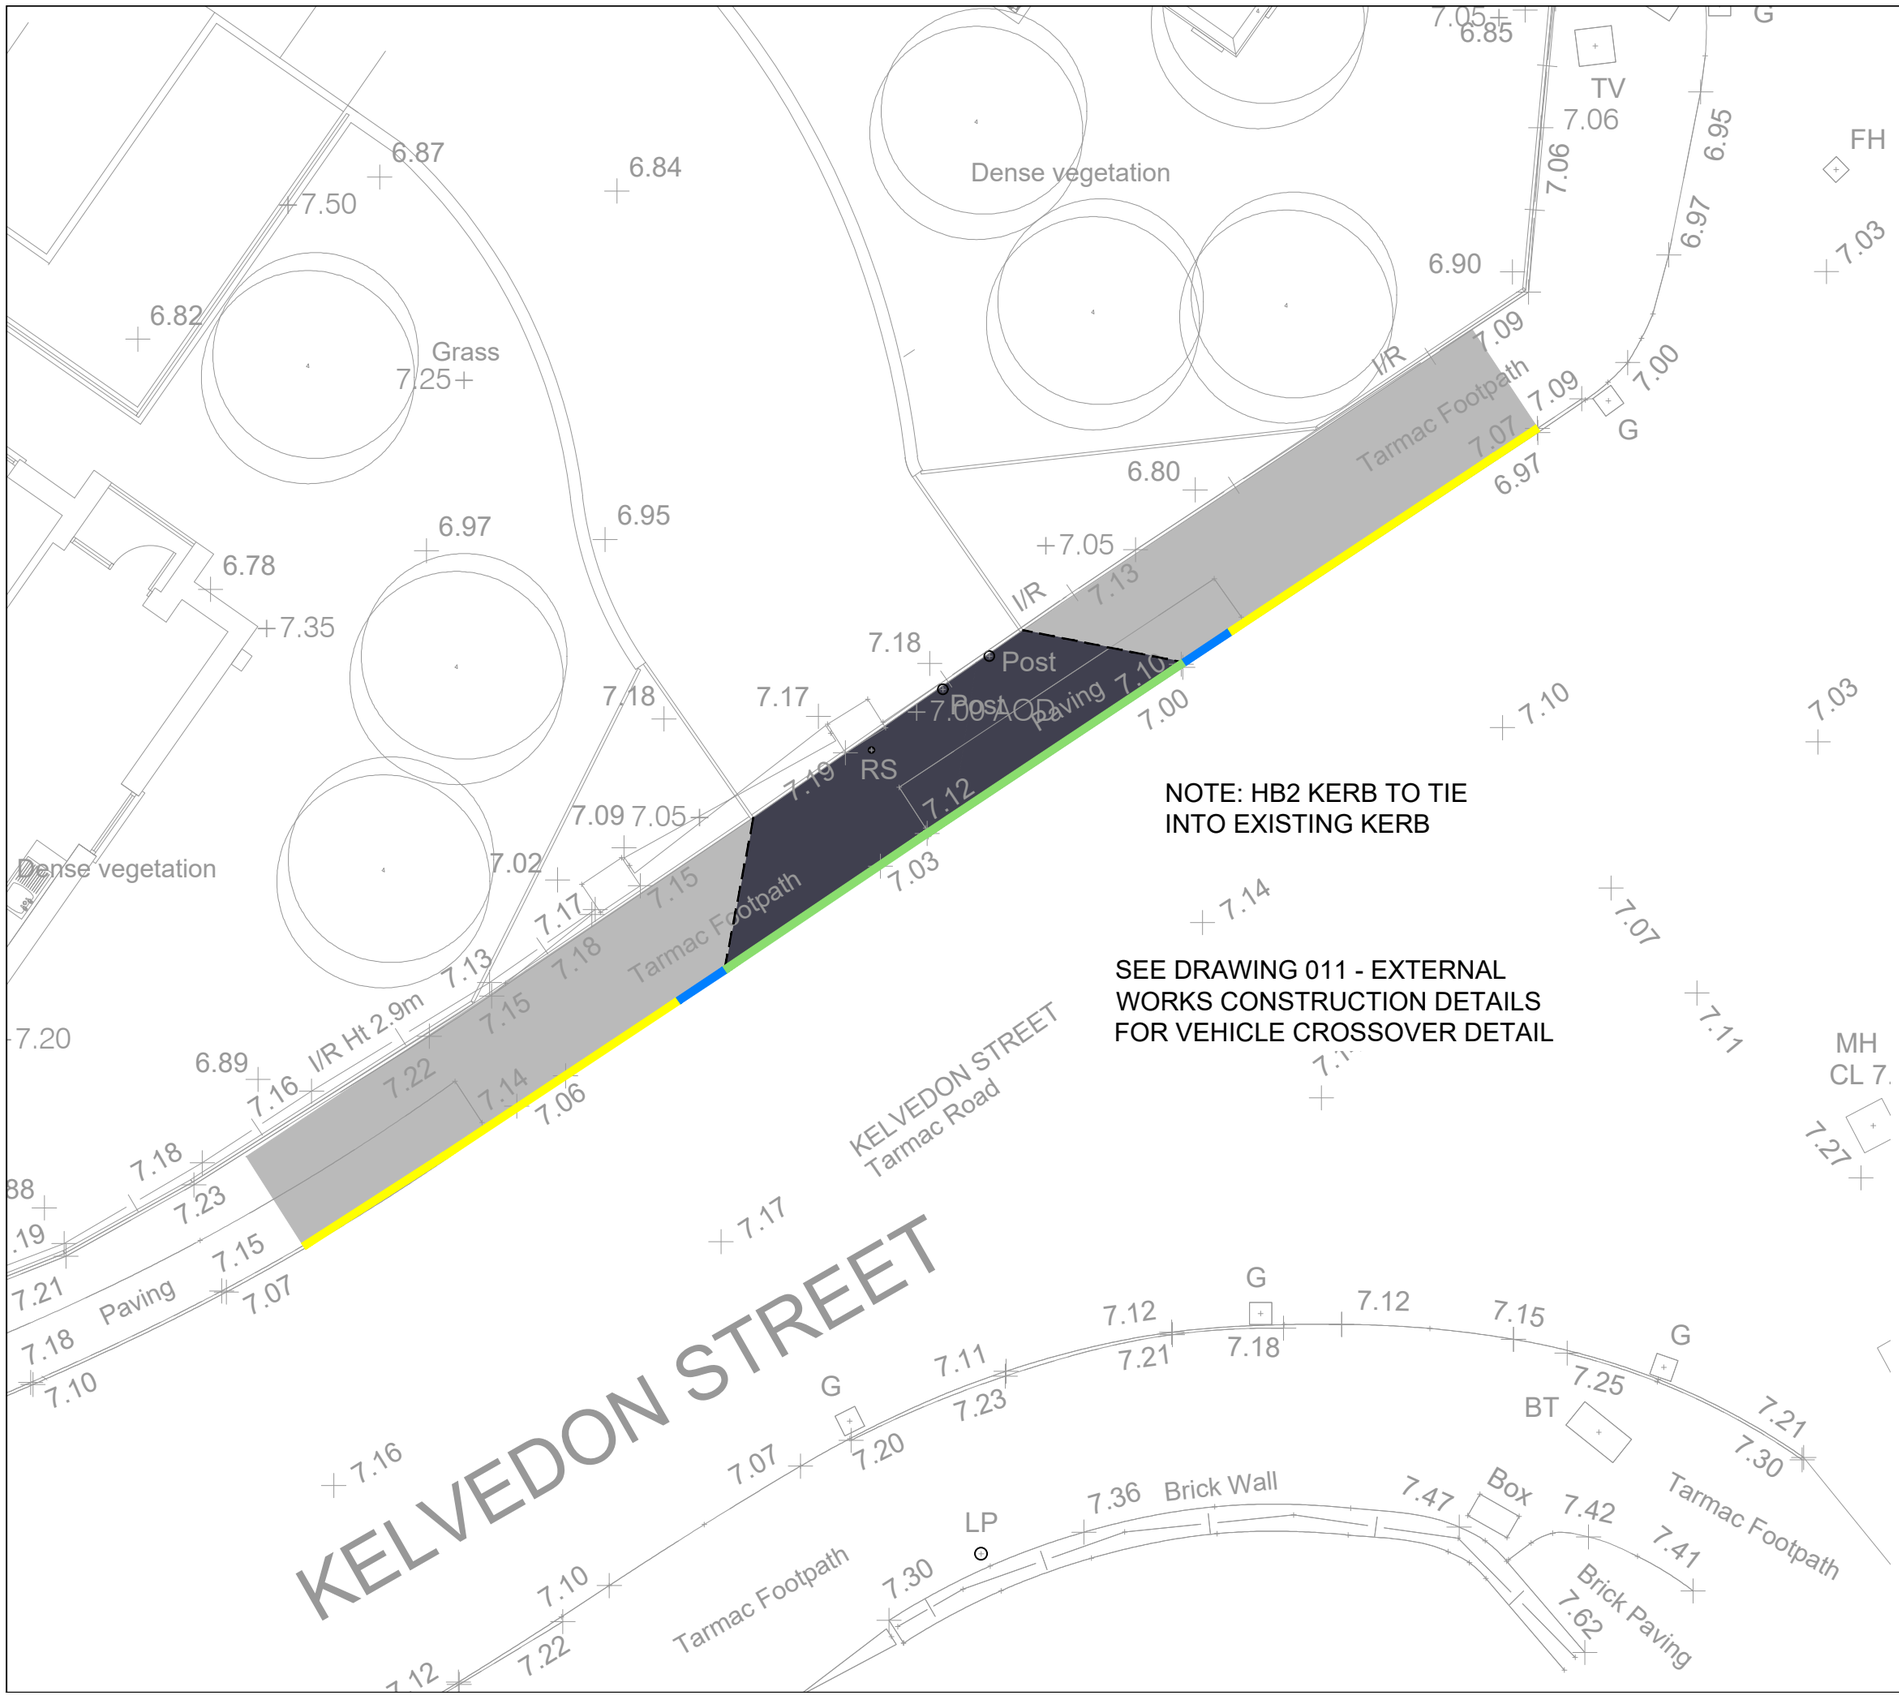

NOTE: HB2 KERB TO TIE INTO EXISTING KERB

SEE DRAWING 011 - EXTERNAL WORKS CONSTRUCTION DETAILS FOR VEHICLE CROSSOVER DETAIL

NOTES

GENERAL

1. ALL DIMENSIONS ARE IN MILLIMETRES UNLESS NOTED OTHERWISE.
2. ALL LEVELS ARE IN METRES UNLESS NOTED OTHERWISE.
3. ALL LEVELS RELATE TO ORDNANCE DATUM UNLESS NOTED OTHERWISE.
4. DO NOT SCALE FROM THIS DRAWING. USE FIGURED DIMENSIONS ONLY.
5. ANY DISCREPANCIES TO BE REPORTED IMMEDIATELY TO THE ENGINEER.
6. THIS DRAWING TO BE READ IN CONJUNCTION WITH ALL RELEVANT ARCHITECTS,
   SUBCONTRACTORS AND SPECIALISTS DRAWINGS AND SPECIFICATIONS.
7. THIS DRAWING IS COPYRIGHT © intrado CONSULTING ENGINEERS.

KEY

- ASPHALT VEHICLE CROSS OVER
- ASPHALT FOOTPATH (FULL DEPTH CONSTRUCTION)
- HB KERB (125mm UPSTAND)
- TRANSITION KERB
- BN KERB (FLUSH)
- EF KERB (FLUSH)

REV.	DESCRIPTION	BY	DATE
P1	FIRST ISSUE	EN	03/06/2025

intrado Consulting Engineers
Unit C
Upper Boat Business Centre,
Pontypridd CF37 5BP
tel: 02920 811097
web: www.intrado.co.uk
e-mail: admin@intrado.co.uk

client: MVR SOLUTIONS

project: KELVEDON STREET, NEWPORT

drawing title: SITE ACCESS LAYOUT

drawn	chkd	scale	date
EN	CC	1:100@A3	JUNE 2025

Preliminary	Tender	Construction	Job No.	Drawing No.	Rev.
☒	☐	☐	INT24119	030	P1