


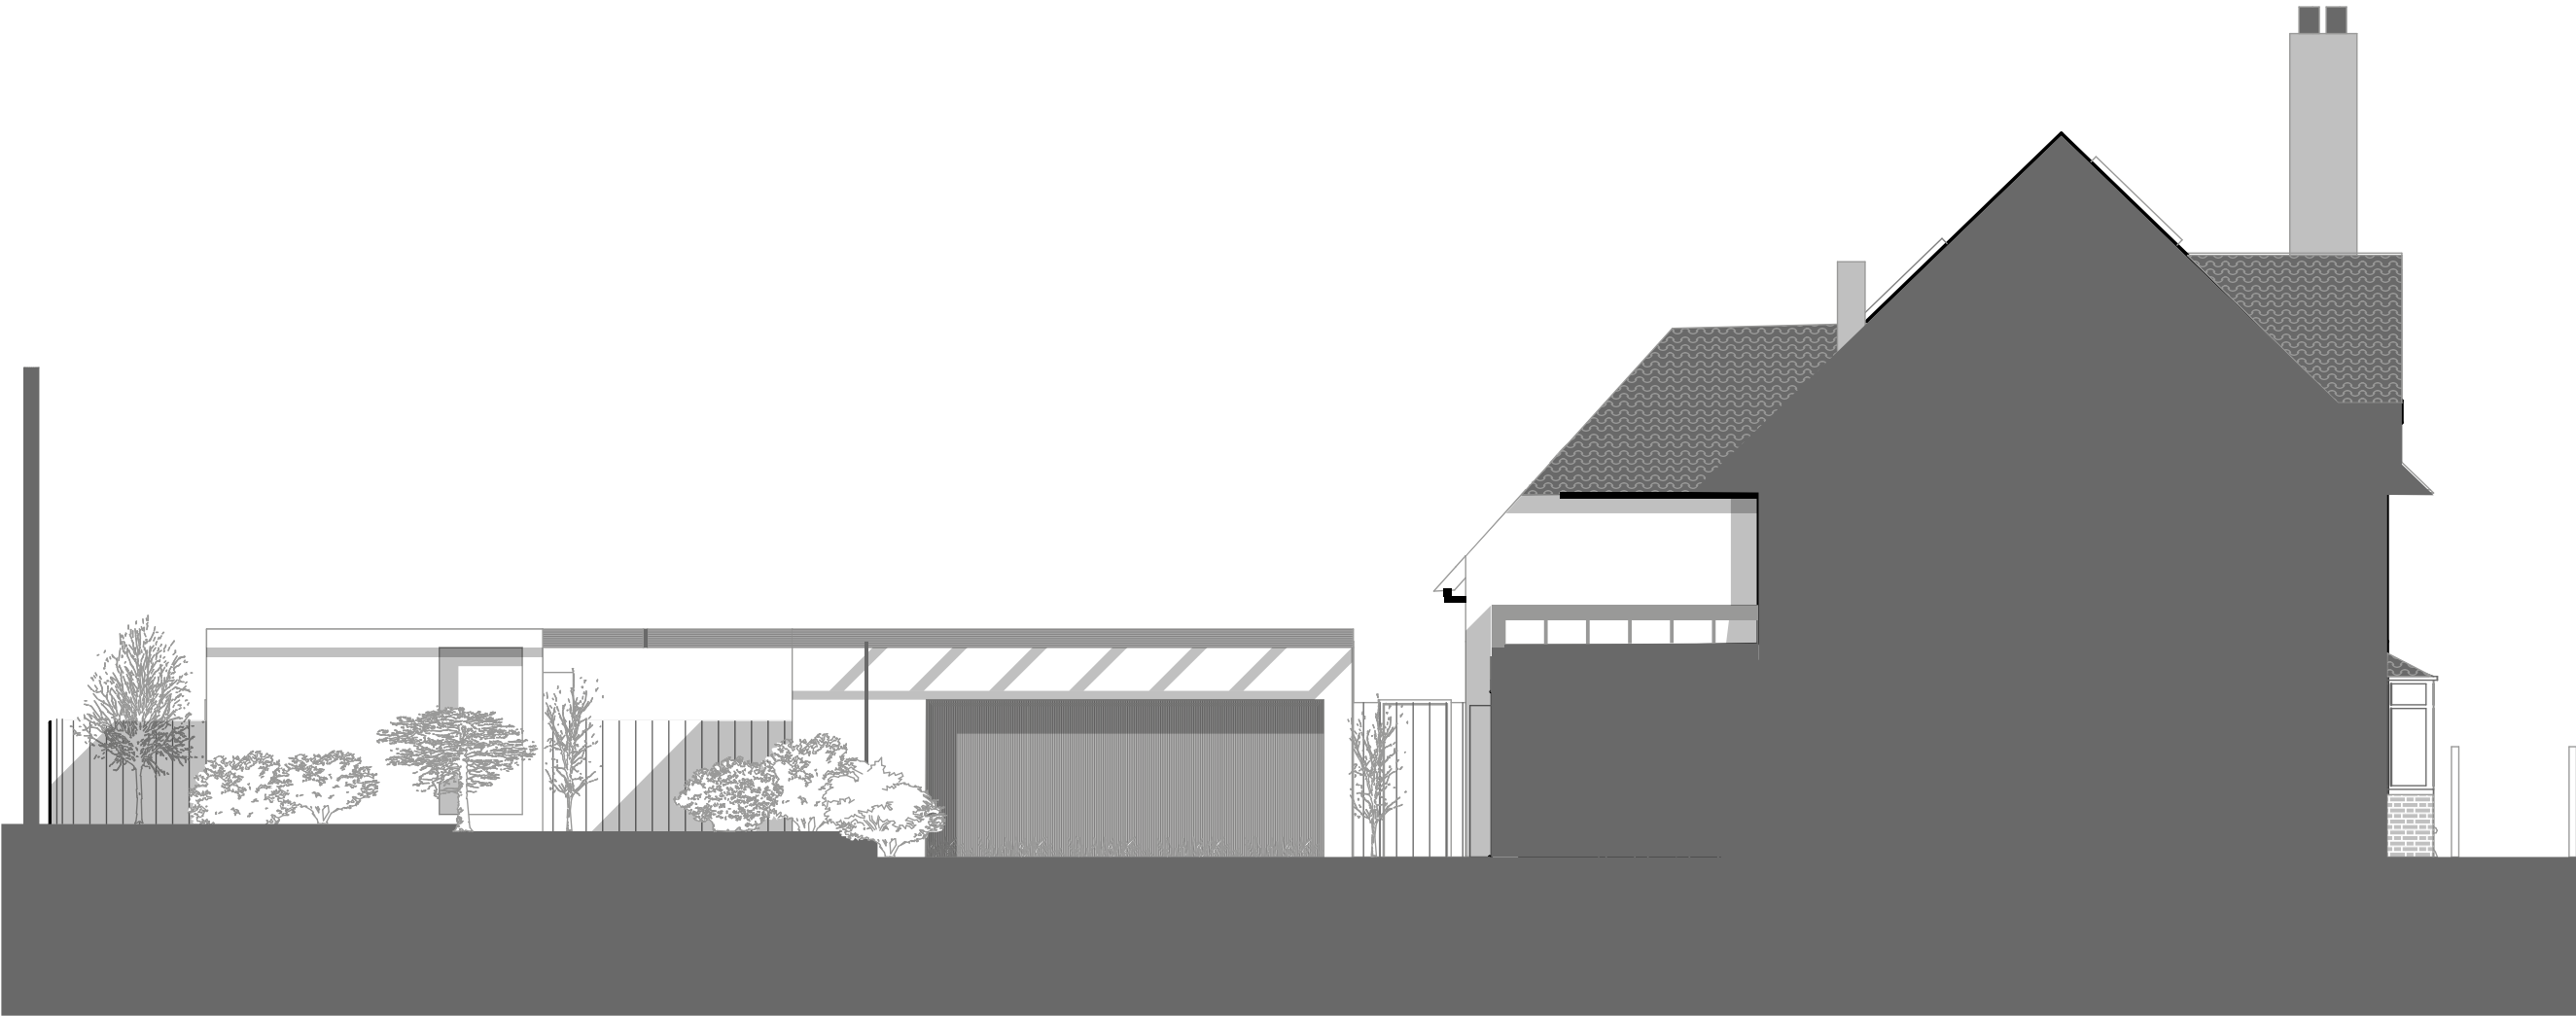

0 1 2.5 5

This drawing, electronic file & content is copyright of Benham Architects.
All rights reserved. You may not, except with our express written permission, copy, distribute or commercially exploit the content, nor may you transmit it or store it in a website or other form of electronic retrieval system.
Do not scale from this drawing. All dimensions to be checked onsite prior to commencement of works.

B	Issued for Planning	BA	09.03.26
A	Issued to Client	BA	27.02.26
Rev	Description	Issued by	Date

Originator

BENHAM ARCHITECTS
13 St Andrews Crescent
Suite 7
Cardiff CF10 2GE
07970 035 735
design@benhamarchitects

Scale Status

1:100 @A3 PLANNING

Project

1 TENNYSON AVENUE

Client

Hanna and Alan

Drawing Title

Elevation 02

Drawing Number

2602 - P · 121 B