



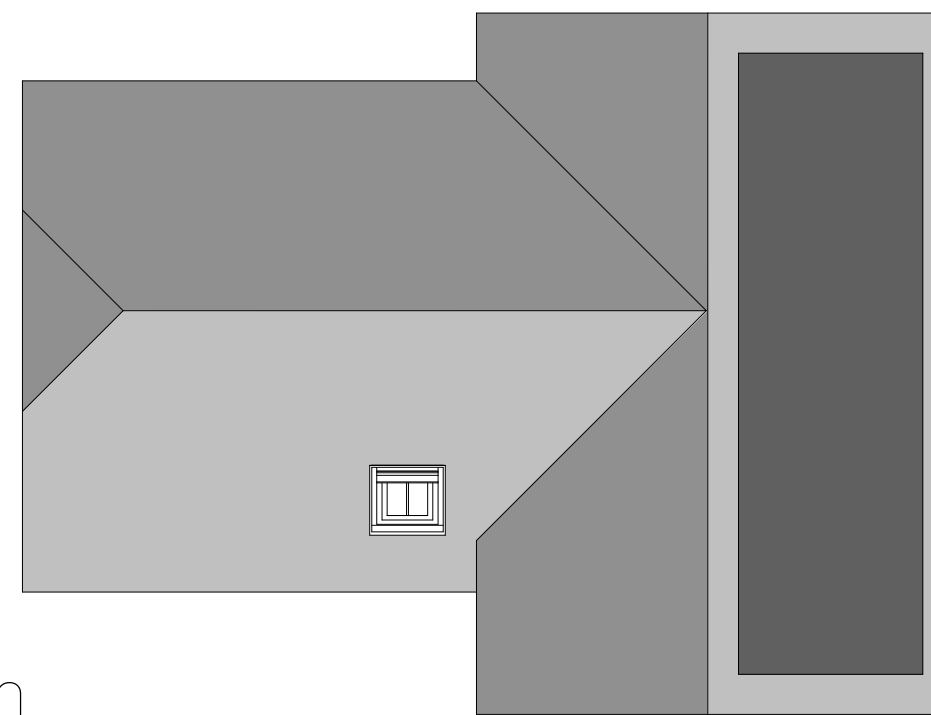

roof plan

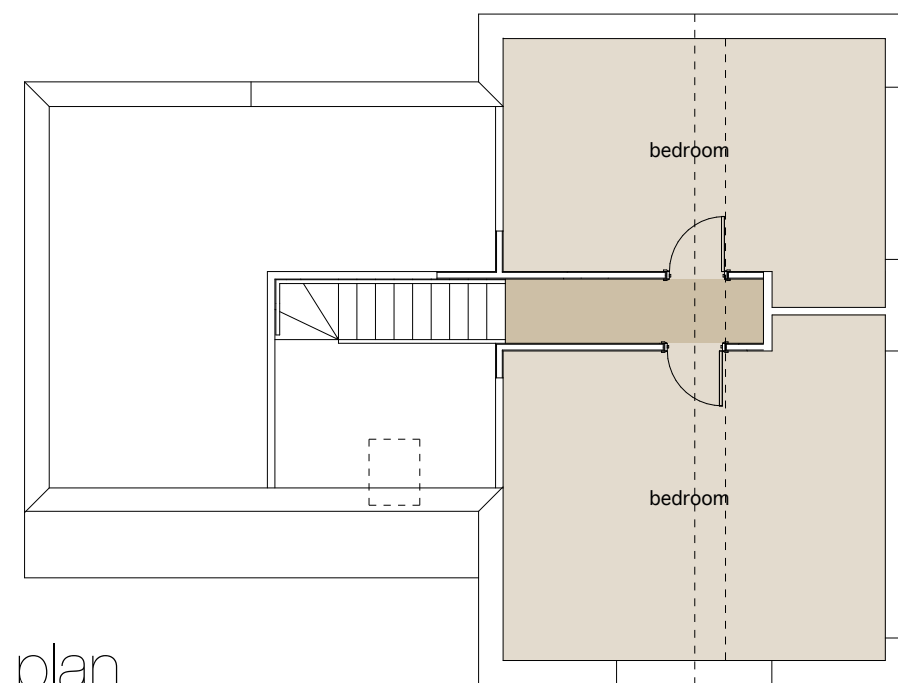


first floor plan



ground floor plan




front entrance elevation

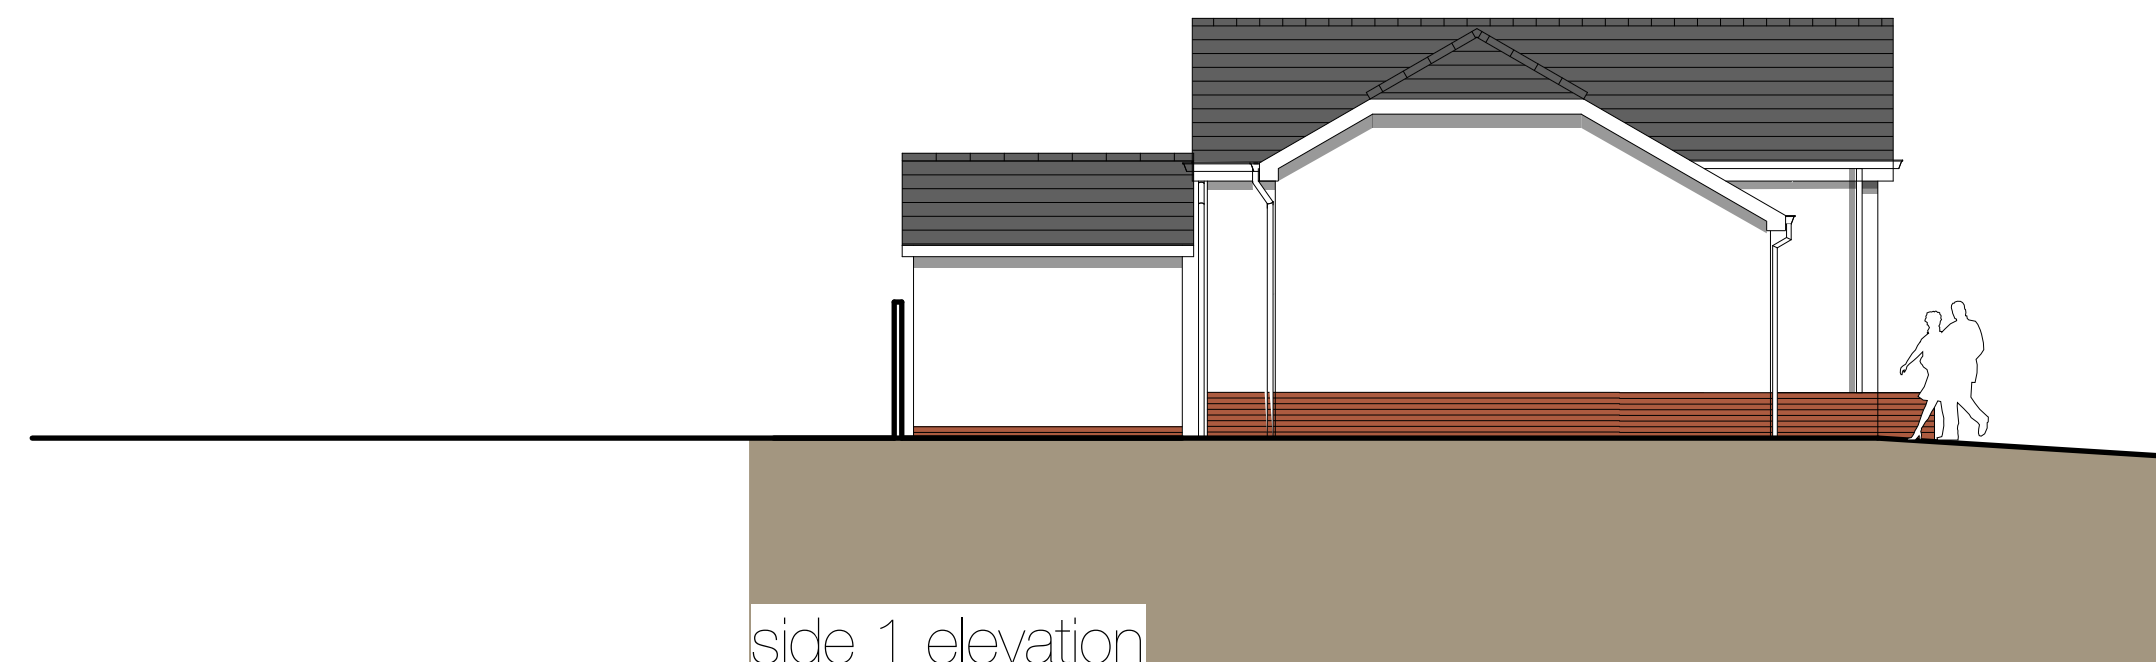

side 1 elevation



rear patio elevation

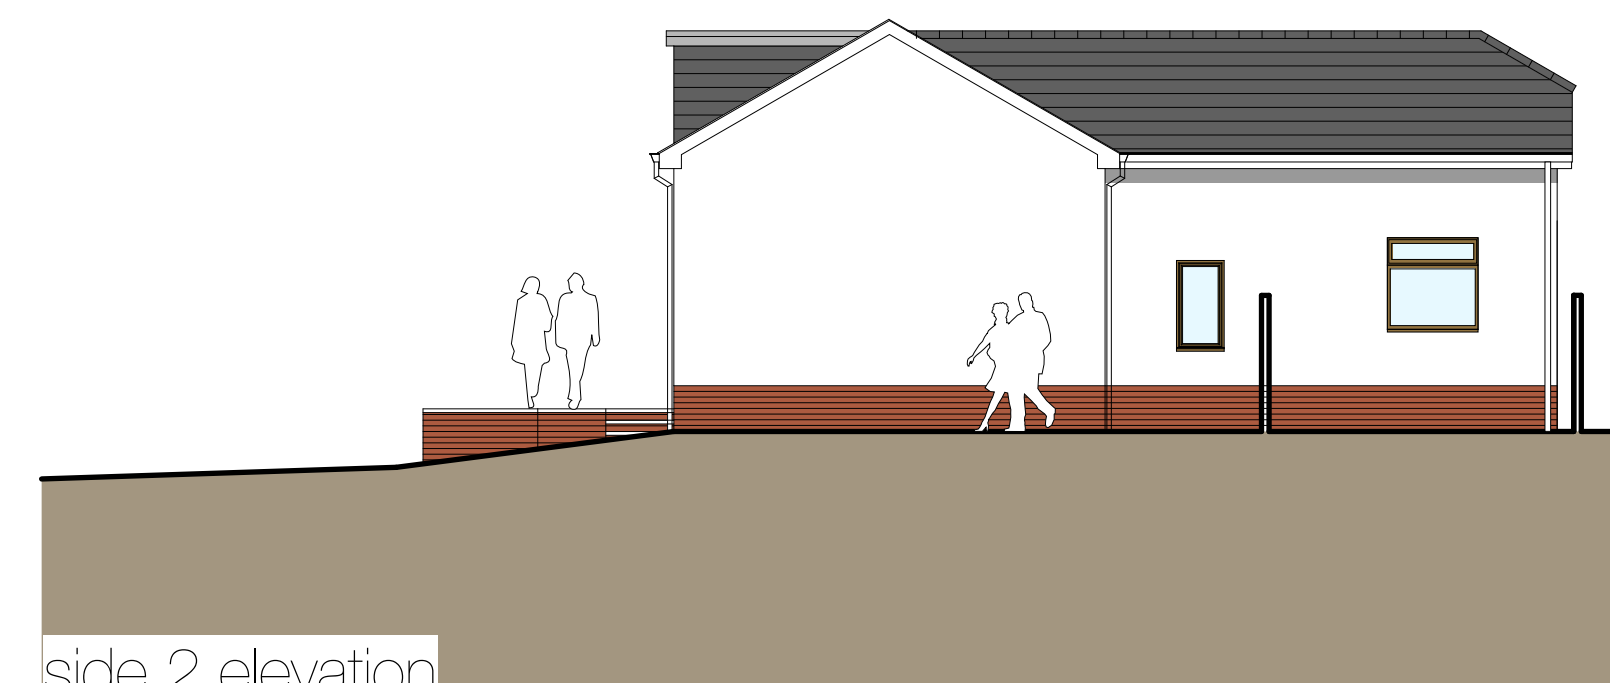

side 2 elevation

Planning proposed plans + elevations

1:100 @ A1

B	20.01.25	roof updated
A	11.03.19	car parks added as comments from planner
Rev	Date	Action
This drawing is copyright.		
Dimensions to be checked on site and any discrepancies reported to the Architect immediately.		
Do not scale, use figured dimensions only.		

cfw ARCHITECTS	
Mark Williams Catherine Drive Marshfield Proposed Plans + Elevations 1:100 @ A1	
1897 - 004	B
8 north road, cardiff. cf10 3du 029 2034 0991 www.cfw-architects.co.uk	