



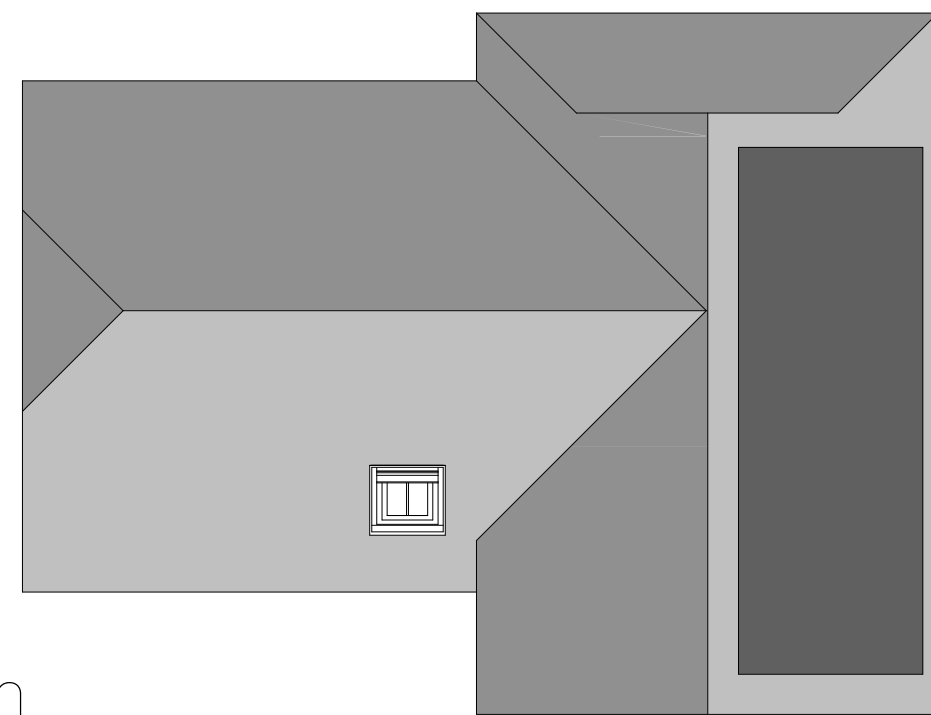

roof plan

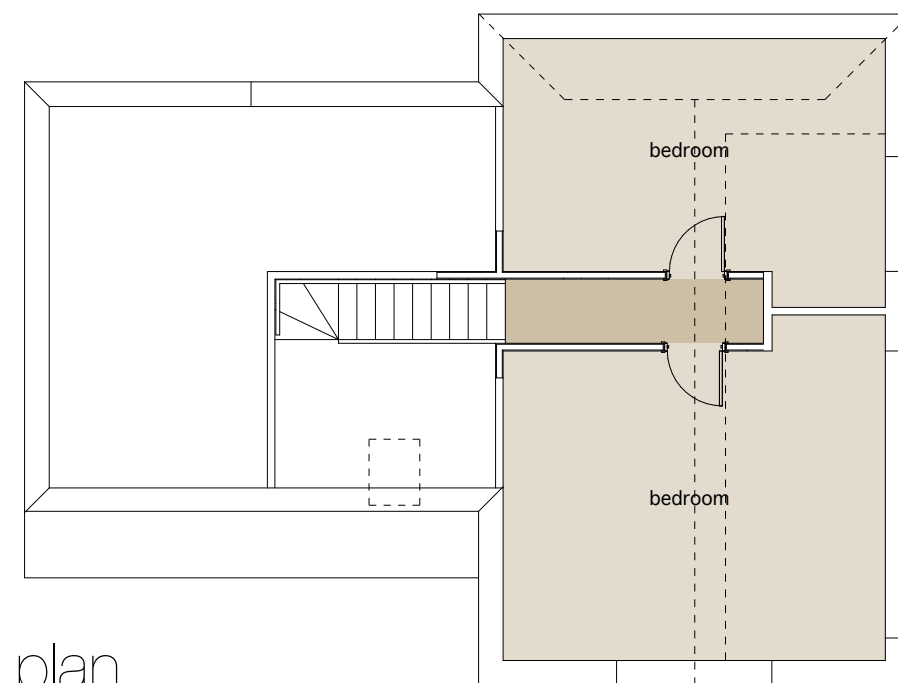

first floor plan



ground floor plan




front entrance elevation



side 1 elevation



rear patio elevation

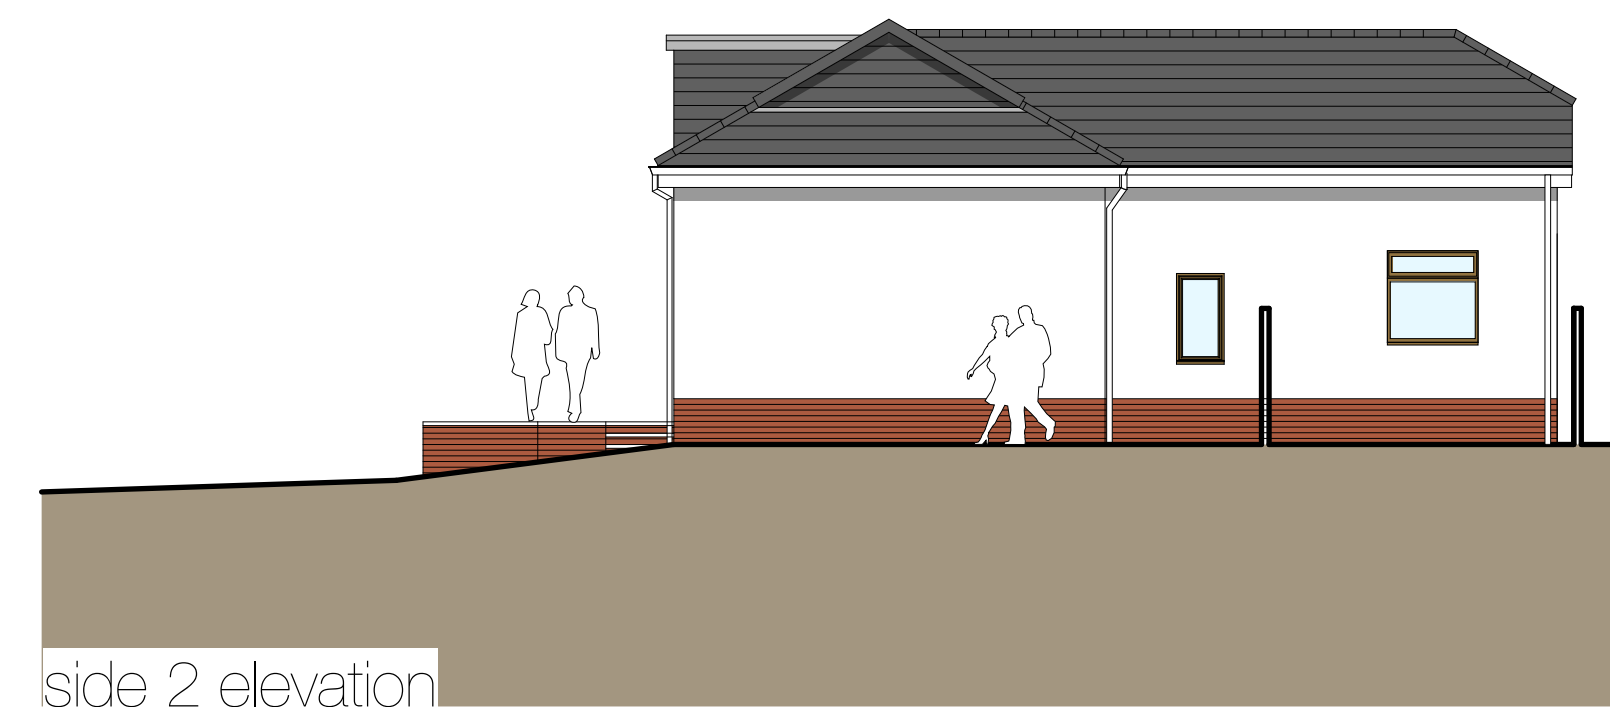

side 2 elevation

|     |          |                                          |
|-----|----------|------------------------------------------|
| Rev | Date     | Action                                   |
| A   | 11.03.19 | car parks added as comments from planner |

This drawing is copyright.  
Dimensions to be checked on site and any discrepancies reported to the Architect immediately.  
Do not scale, use figured dimensions only.

**cfw**  
ARCHITECTS

Mark Williams  
Catherine Drive Marshfield  
Proposed Plans + Elevations  
1:100 @ A1  
1897 - 004 A

8 north road, cardiff, cf10 3du  
029 2034 0091  
www.cfw-architects.co.uk

Planning  
proposed plans + elevations option 3

1:100 @ A1 02 04 10m