



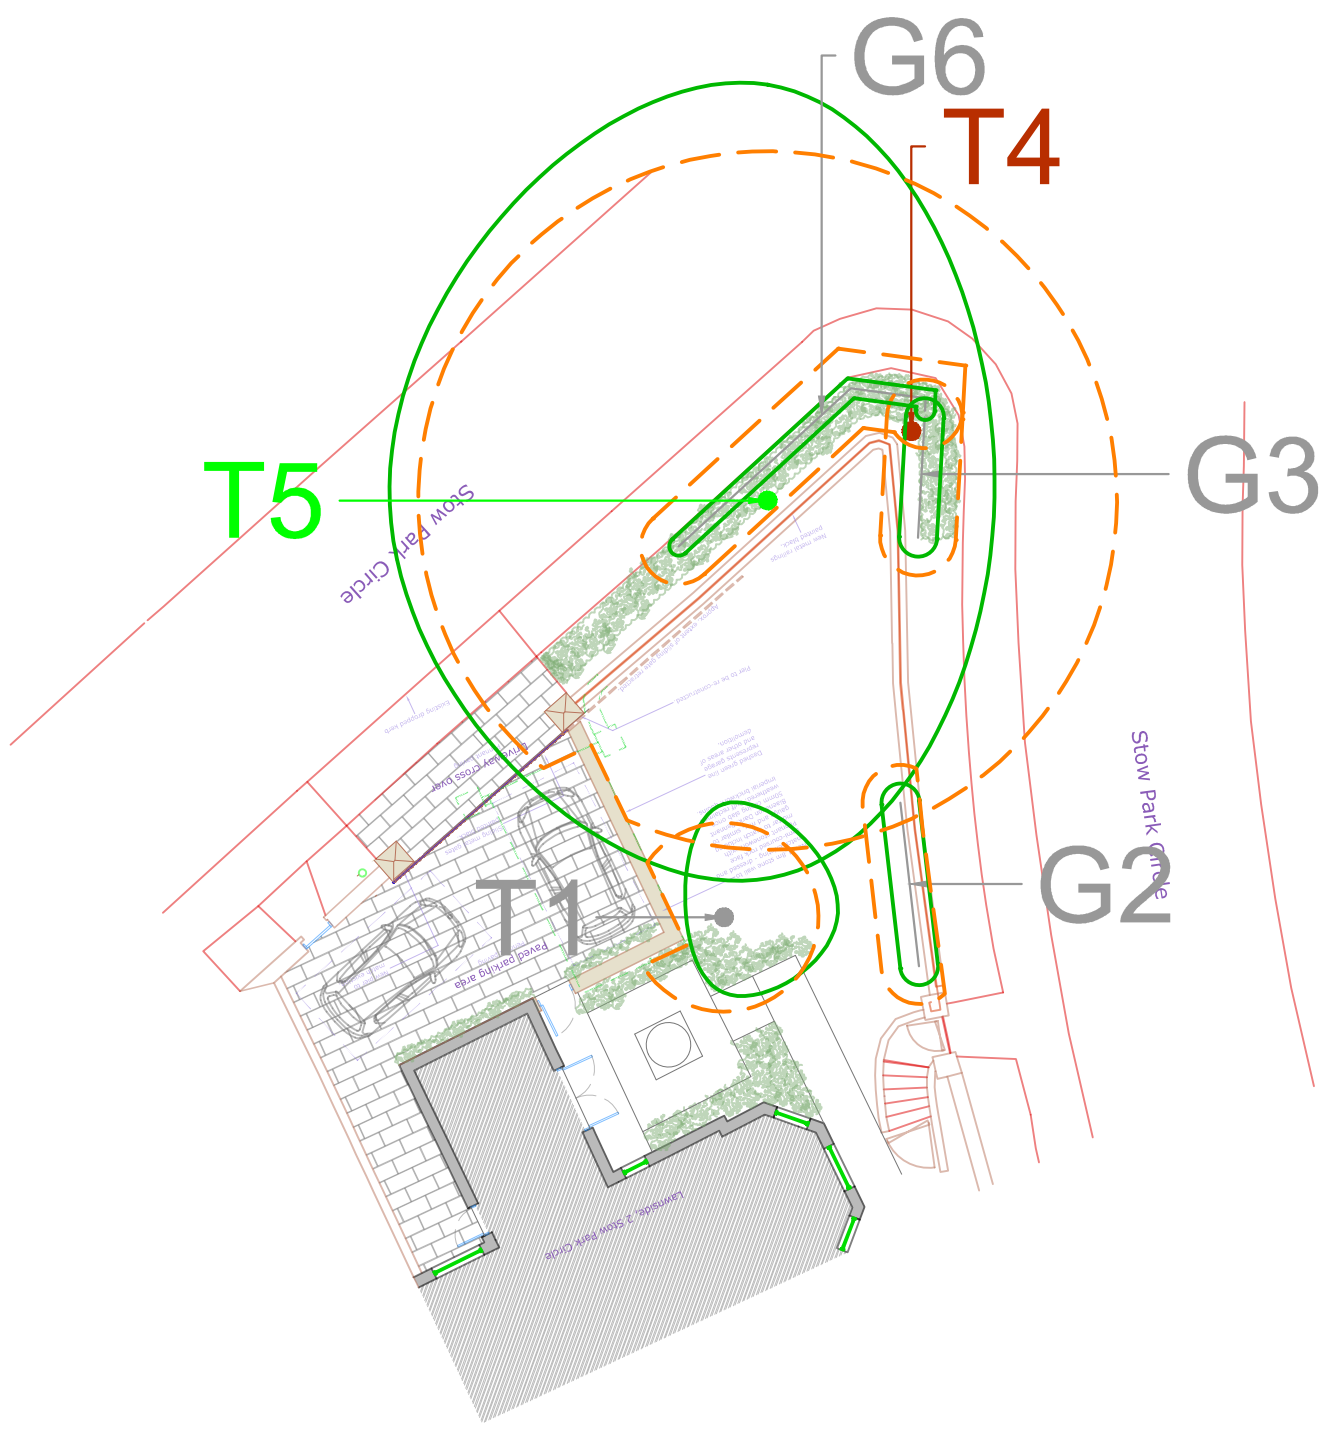

10m

Arboricultural Impact Assessment

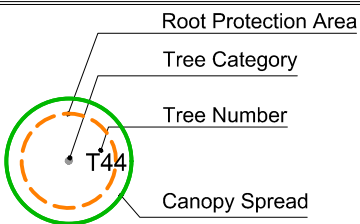

Trees to be Removed for Arboricultural Reasons
Trees to be Removed for Development Reasons
Category A Trees to be Retained
Category B Trees to be Retained
Category C Trees to be Retained

Scale 1:200 @A3
09/2025



2 Stow Park Circle Newport

Arboricultural Impact Assessment

