


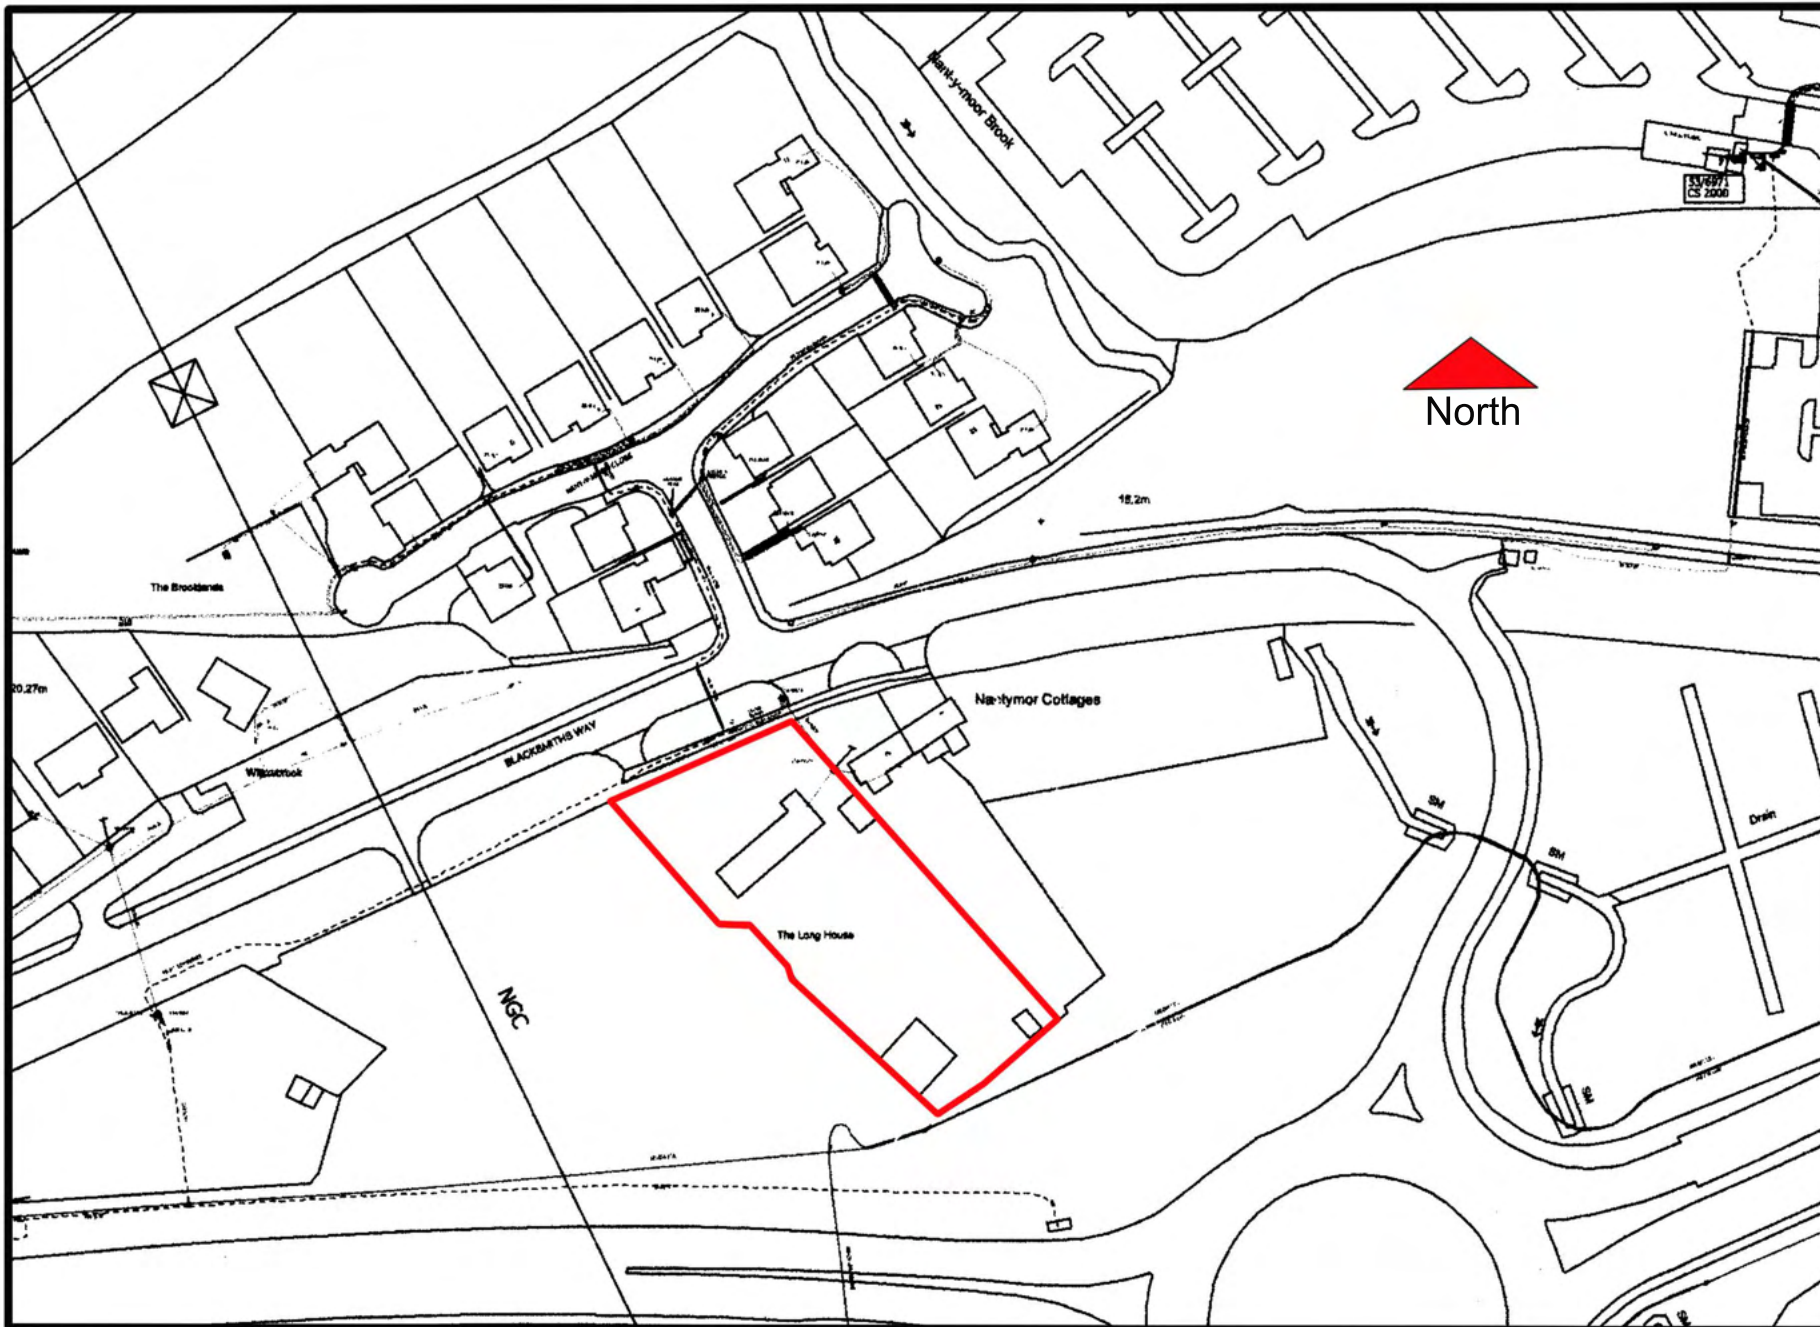

# Location Plan

The Long House, Blacksmiths Way, Coedkernew, Newport, NP10 8TR for Mr N. J. Atherton

Architect: Jeffrey Tucker B SC(Hons), B Arch(Dist)

Scale 1:1250@A4

Drawing No. JT2001.08