


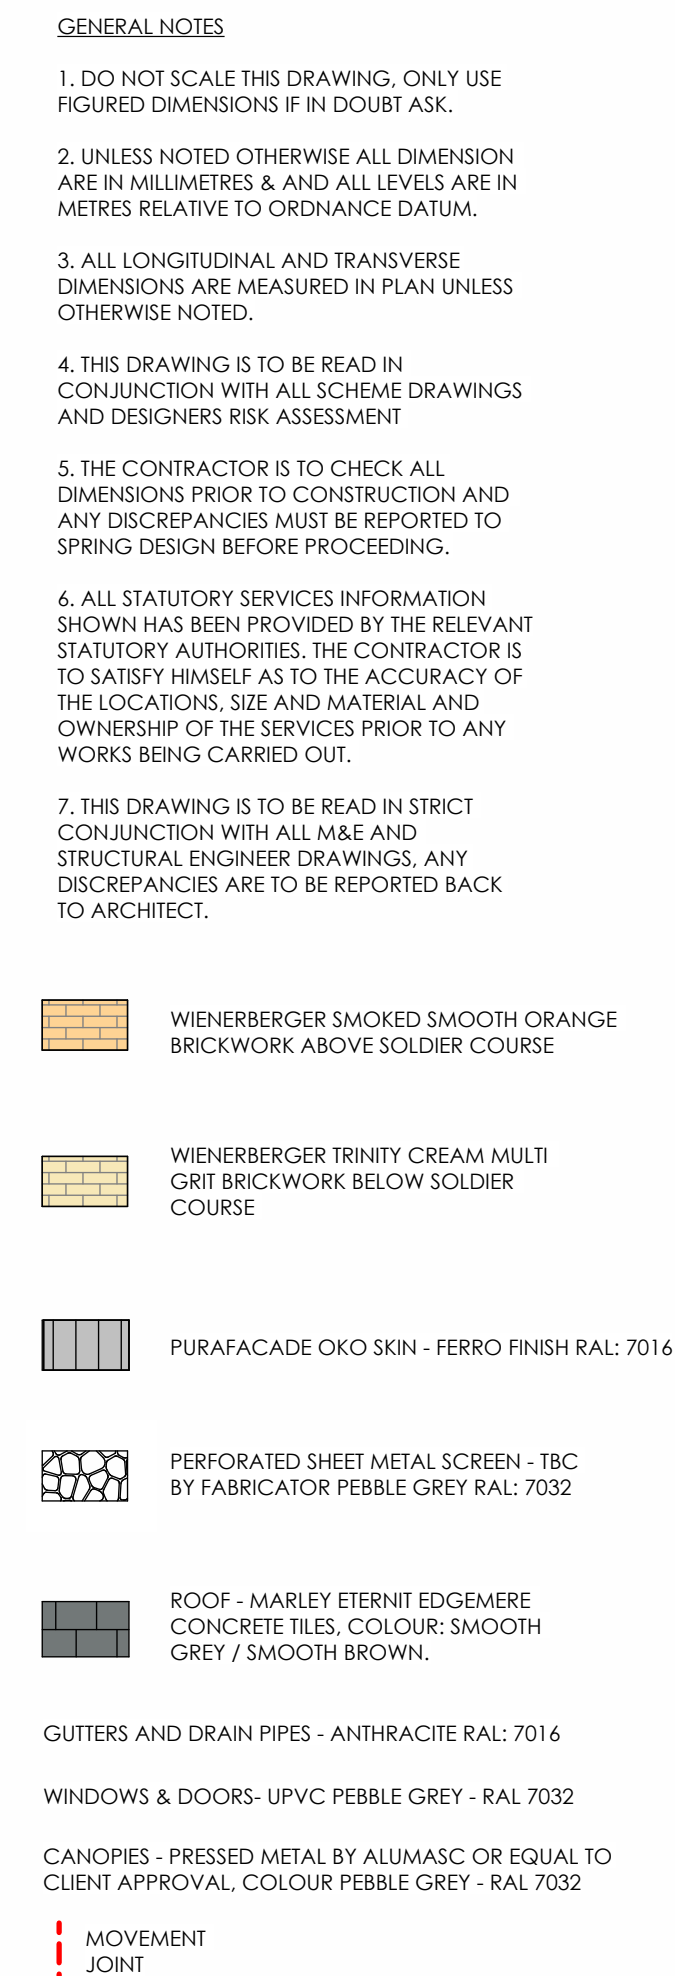

169 169 169 169 169

338 338 338

75 75 75 75 75

GREY DENOTES HALF CUT BRICKS THAT HAVE BEEN TURNED 90 DEGREES OF NORMAL BRICKS (WHITE) AND PROTRUDE 10mm FROM FACE.

A1
Original sheet size

Note: This Drawing is copyright, its use or reproduction is subject to permission from Spring Design Consultancy Limited. All rights are reserved until invoices are paid in full. Contact SDC regarding terms & conditions. Check printed scale. responsibility is not accepted for reproduction of digital media or measuring from this document. Only figured dimensions to be used for construction. No responsibility will be taken for any design used for construction prior to receipt of relevant approvals. Report doubts/discrepancies to project Architect.

Revisions			Client Lovell Group		Project Ringland Regeneration		Drawing Title Block B - Elevation A							
D	20.05.20	Elevations updated to 10% Client Approved Material	OK											
	14.06.20	Images with final elevations to 10% Client Approved Material updated as requested by client - all items added to Revit and comment - 2 to update final A200	OK											
E	22.05.20	Material quantities added	OK											
A	12.04.23	Update to material key	OK											
Rev	Date	Description	By	Drawing Status TENDER	Date 23.05.22	Drawn By: CL	Checked: MLM	Director: CW	Scale As indicated@A1	Job No. 2603	OPT. BB	Drawing No. (20) 50	Rev. D	Unit 2 Chapel Bams Merthyr Mawr Bridgend CF32 0LS w.spring-consultancy.co.uk T:01656 456267