

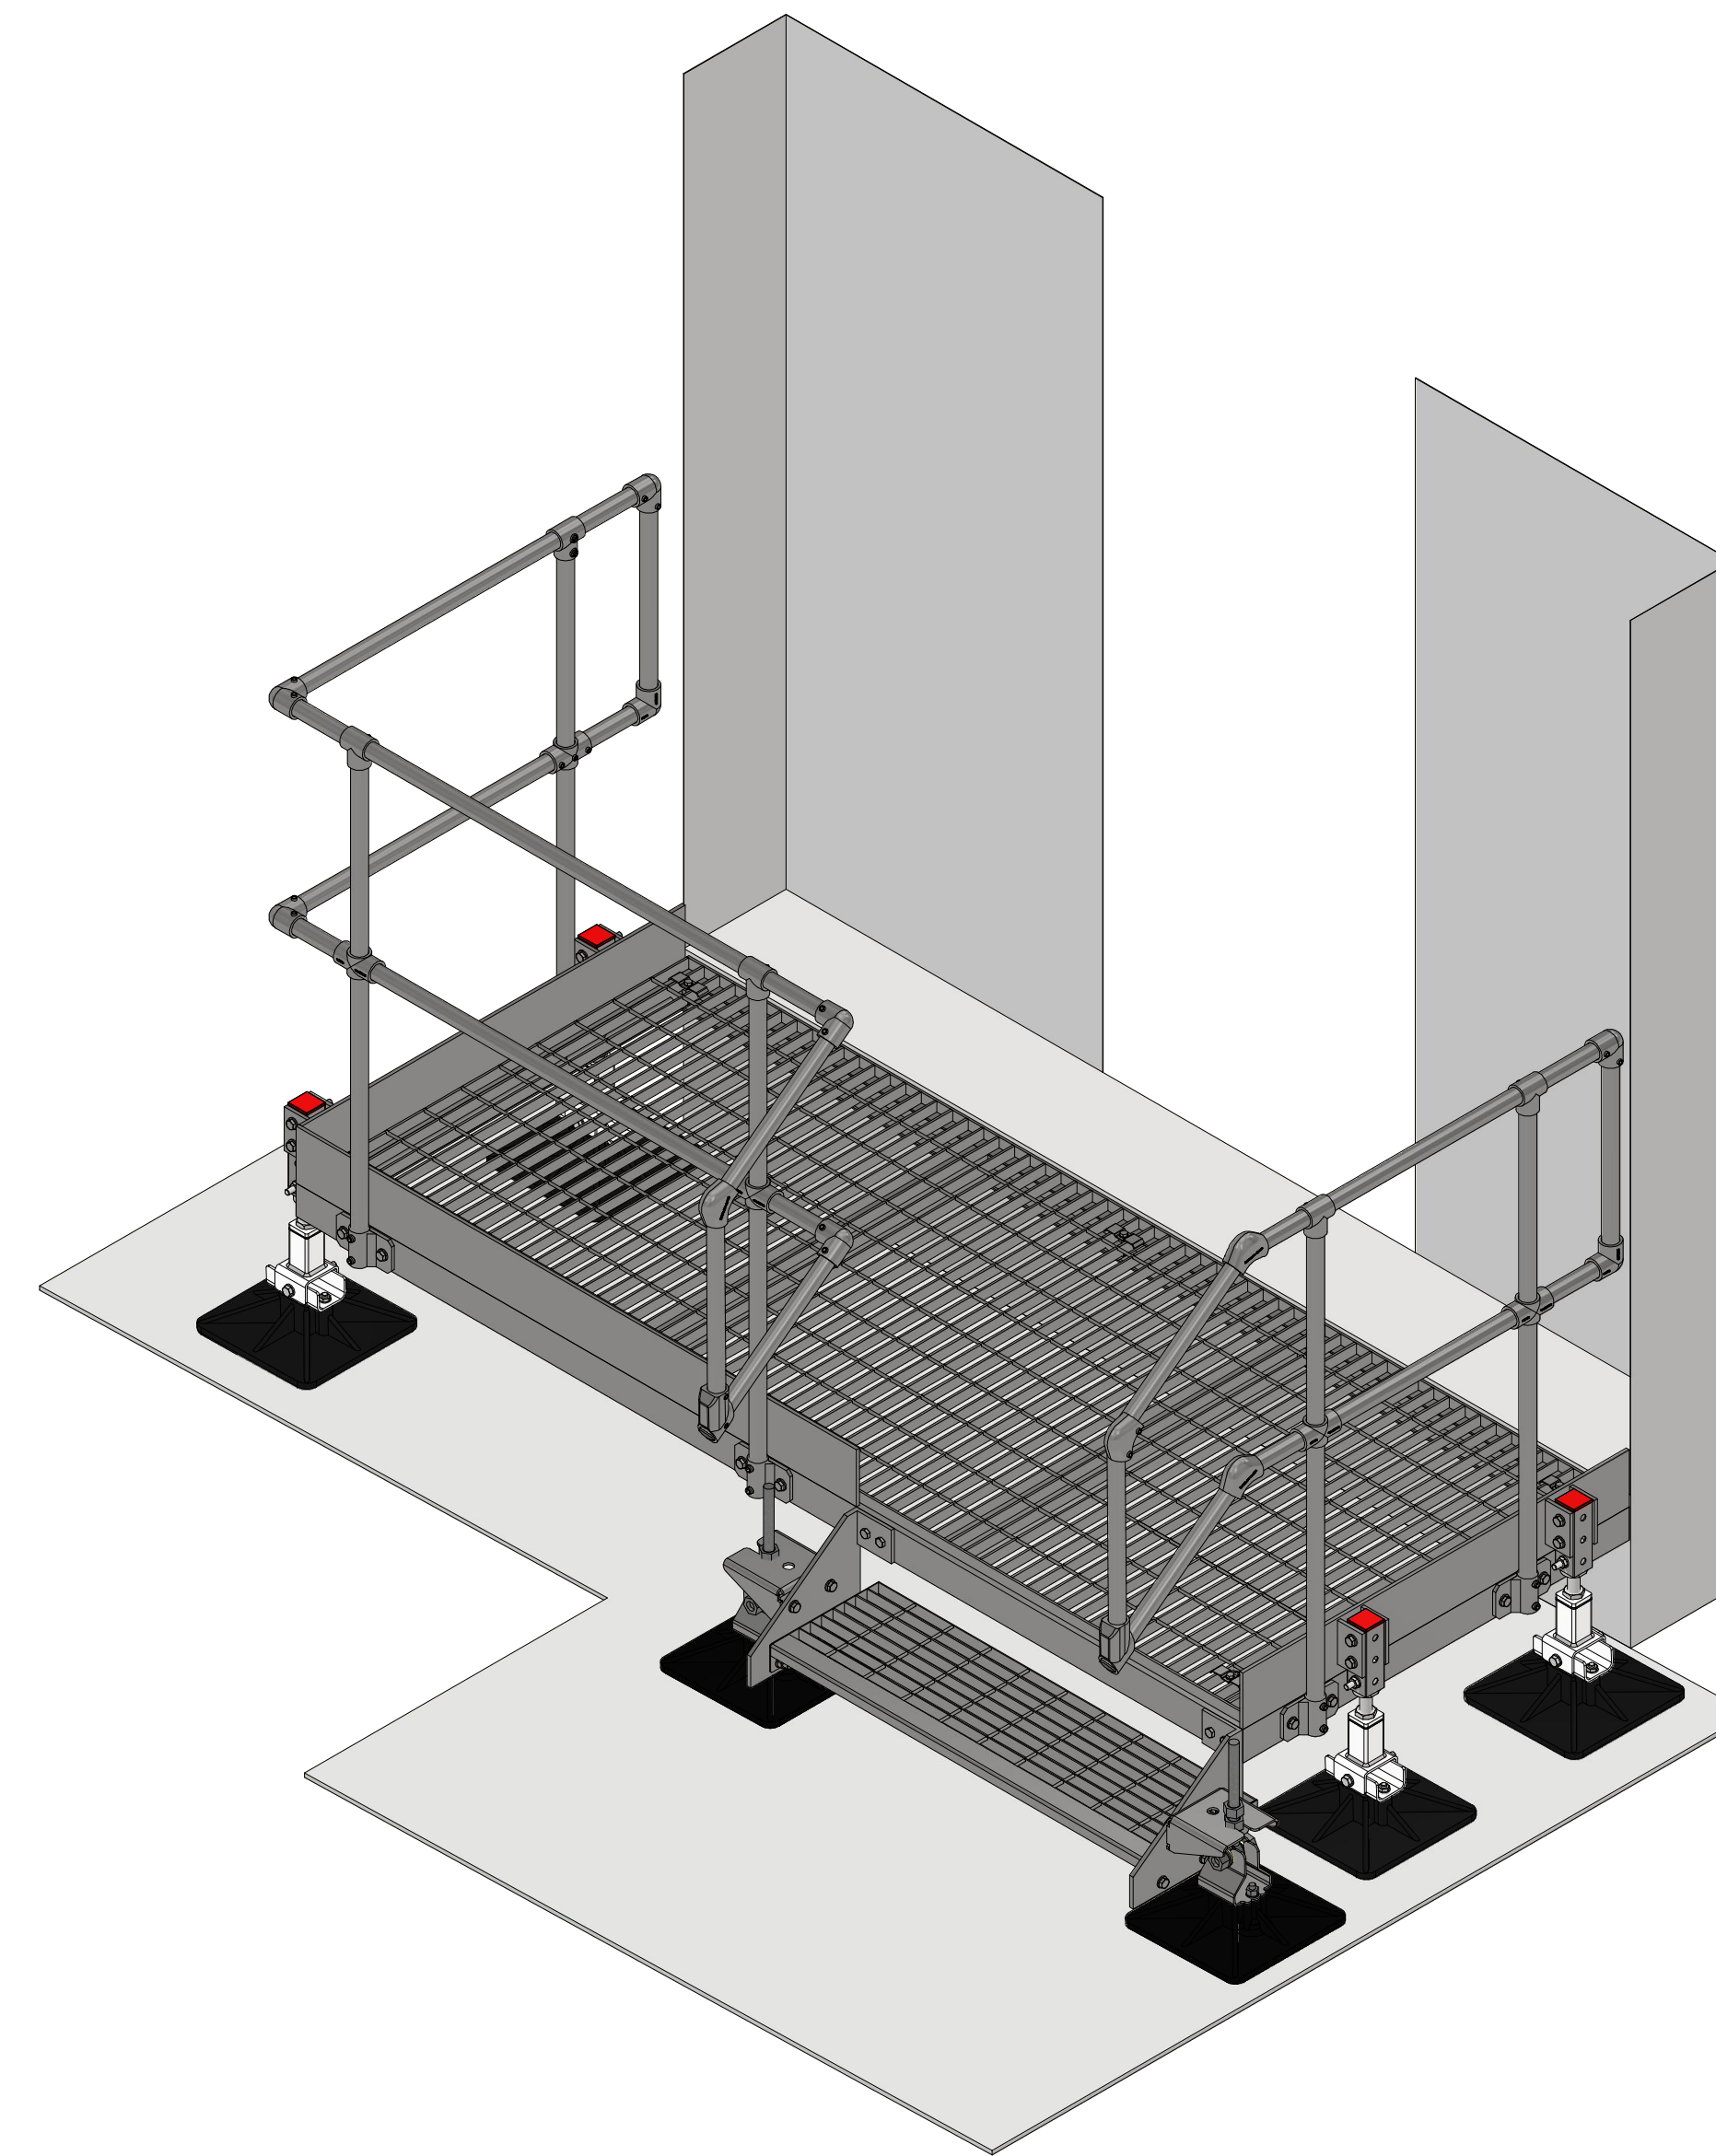
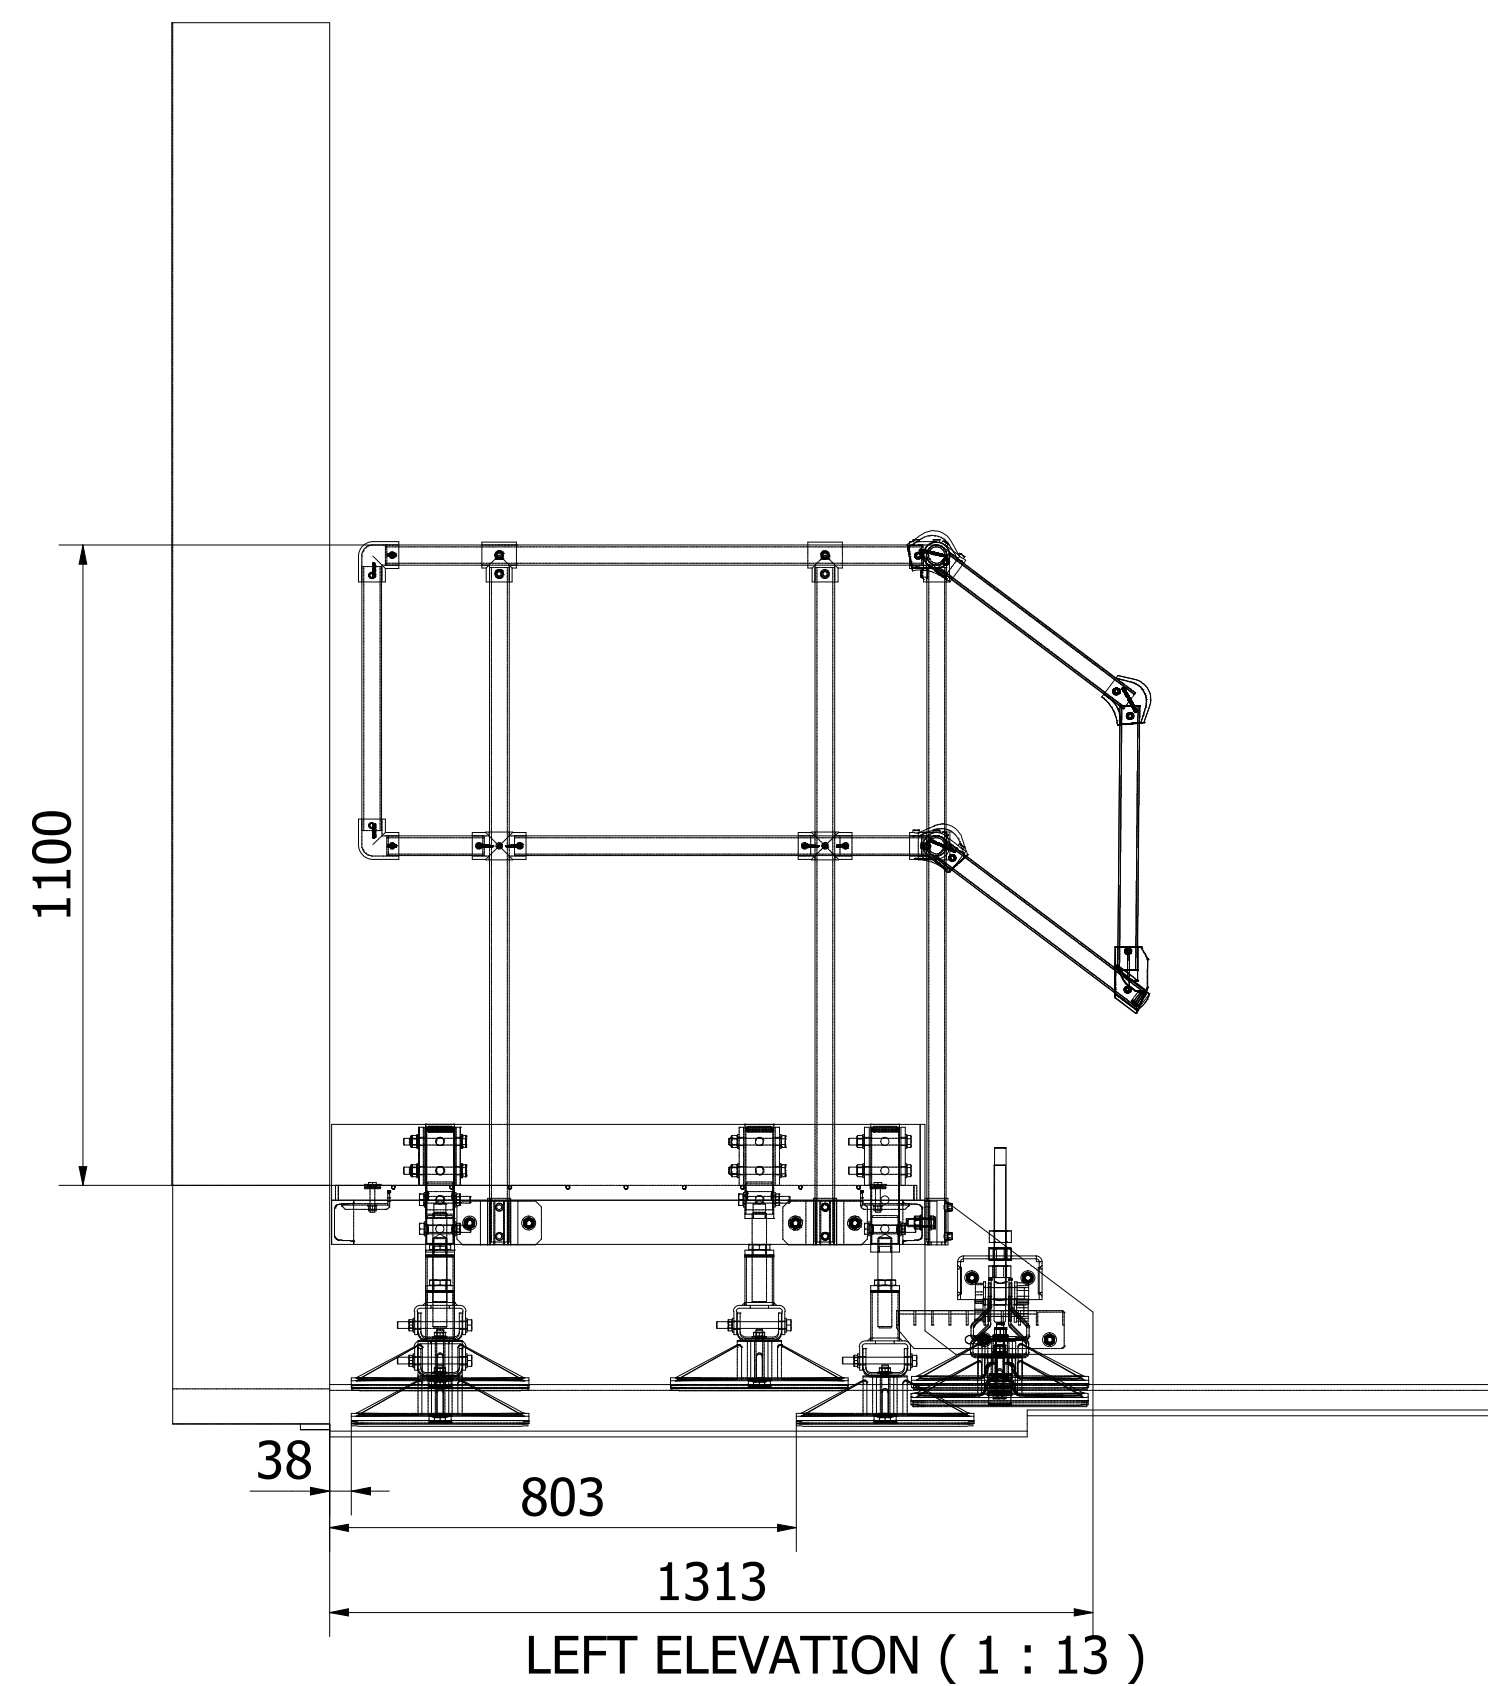


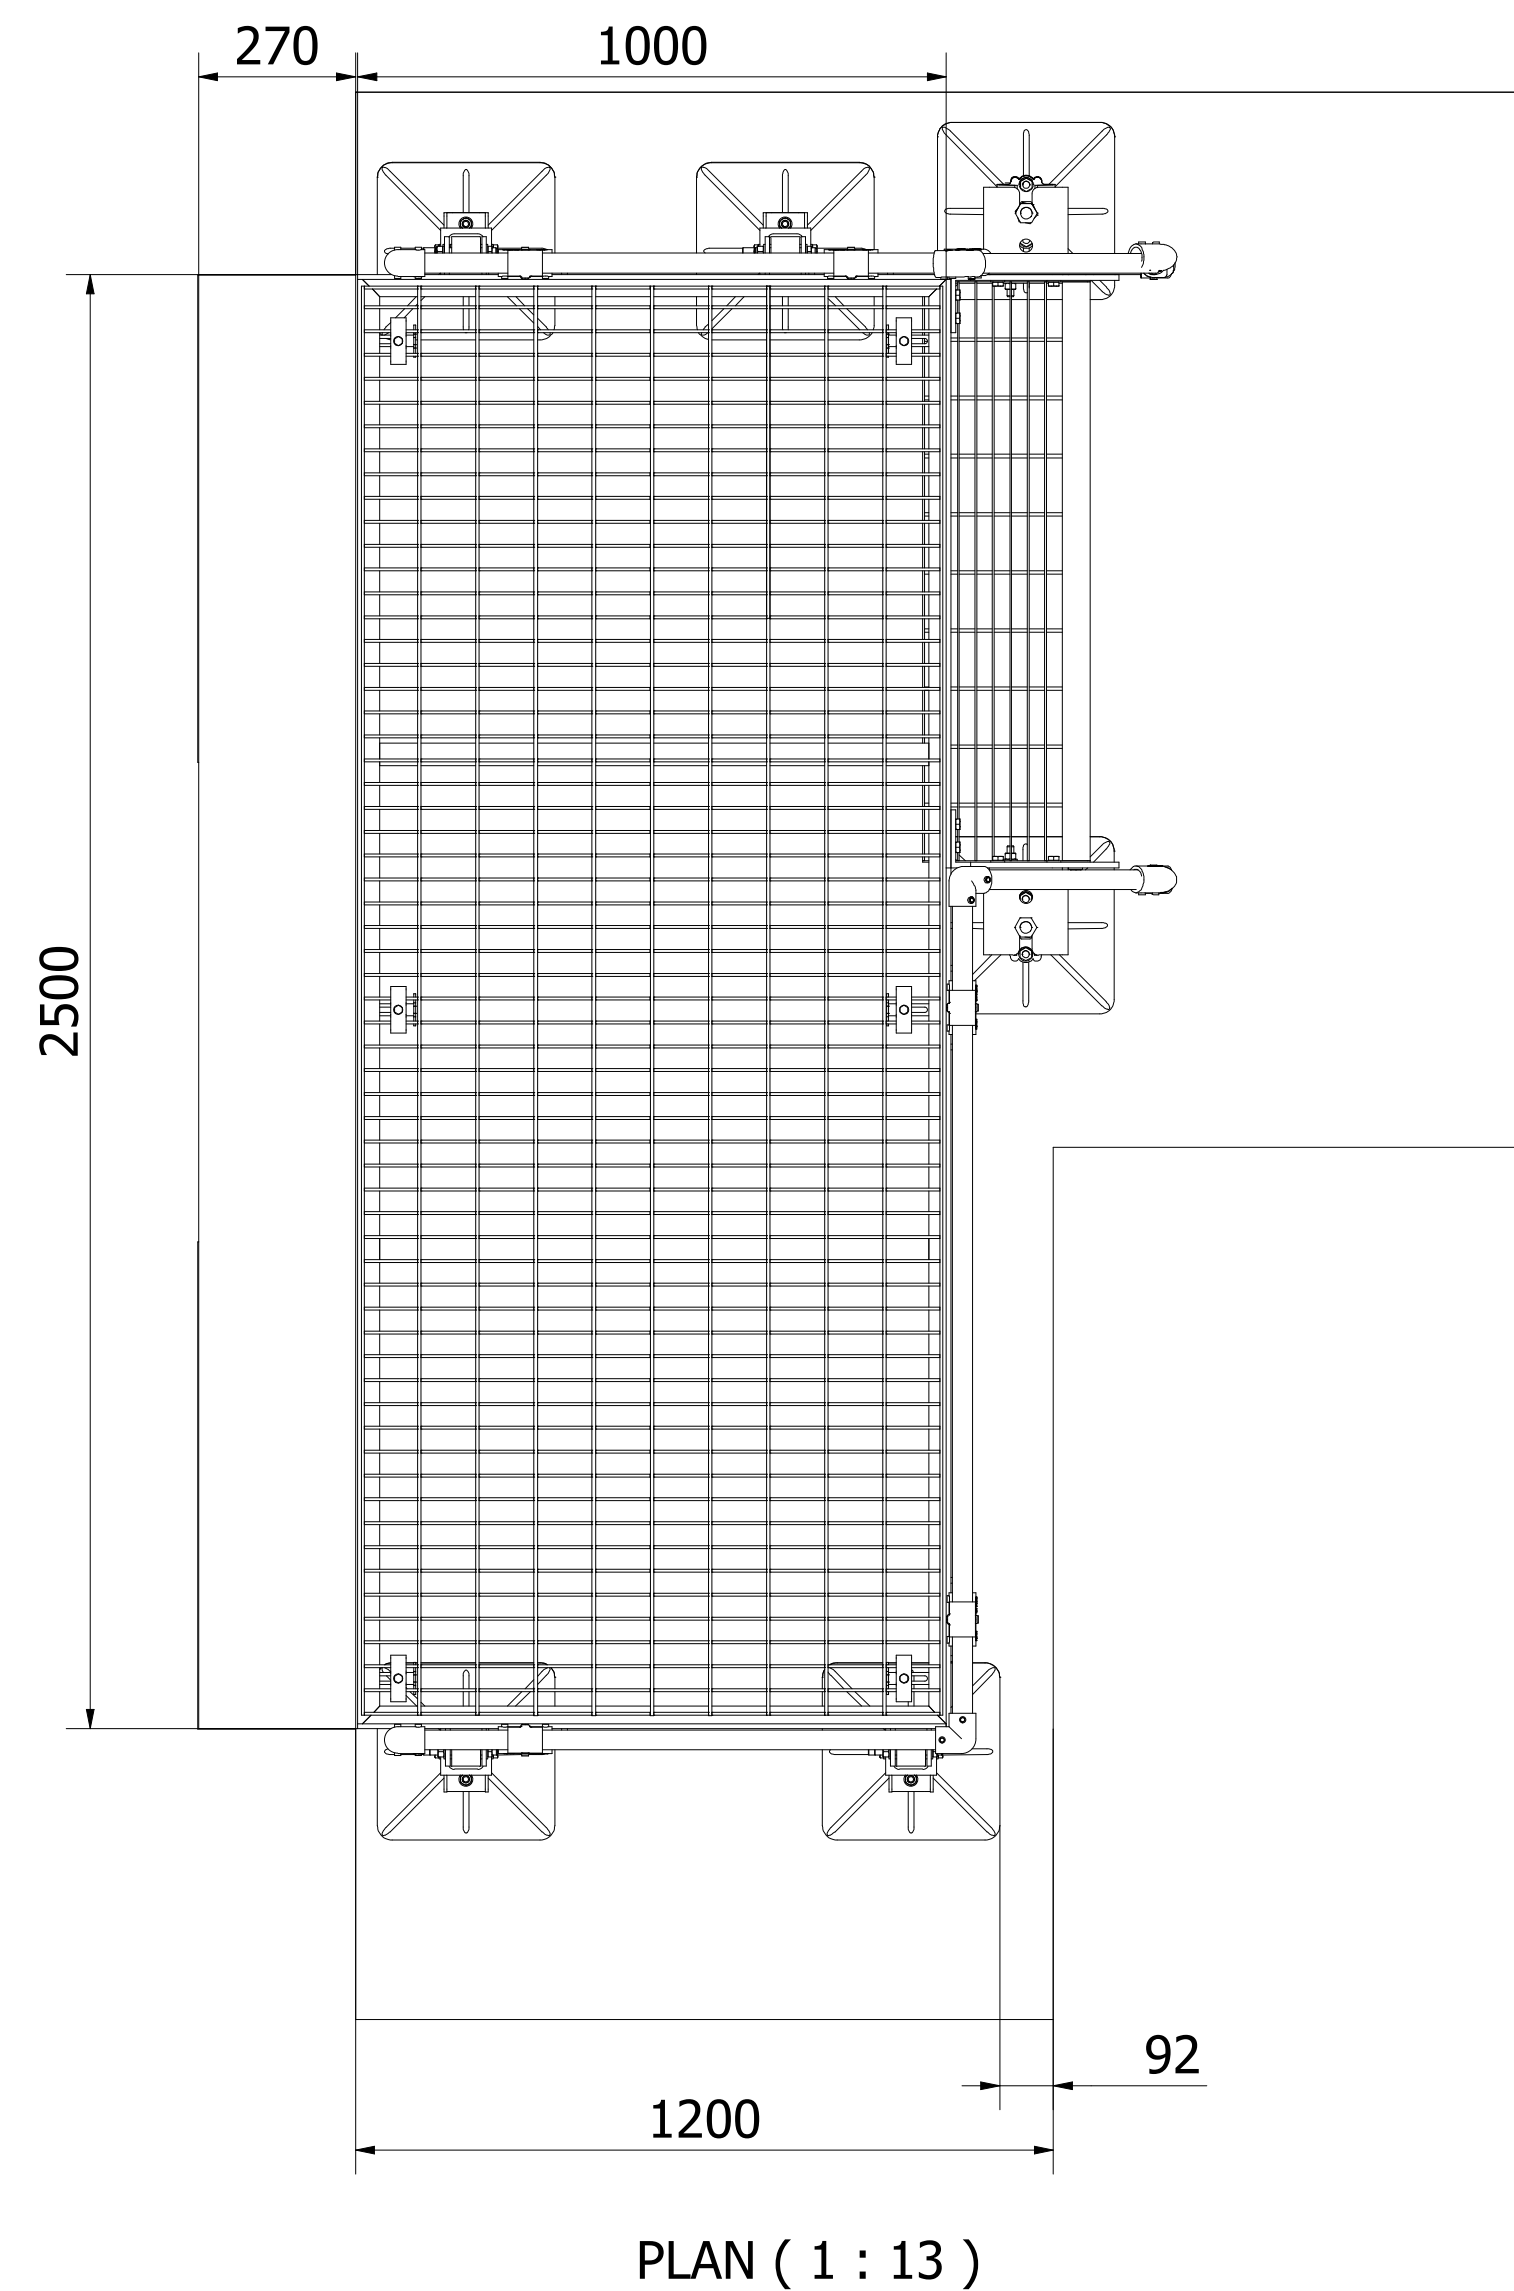

ISOMETRIC (1 : 13)

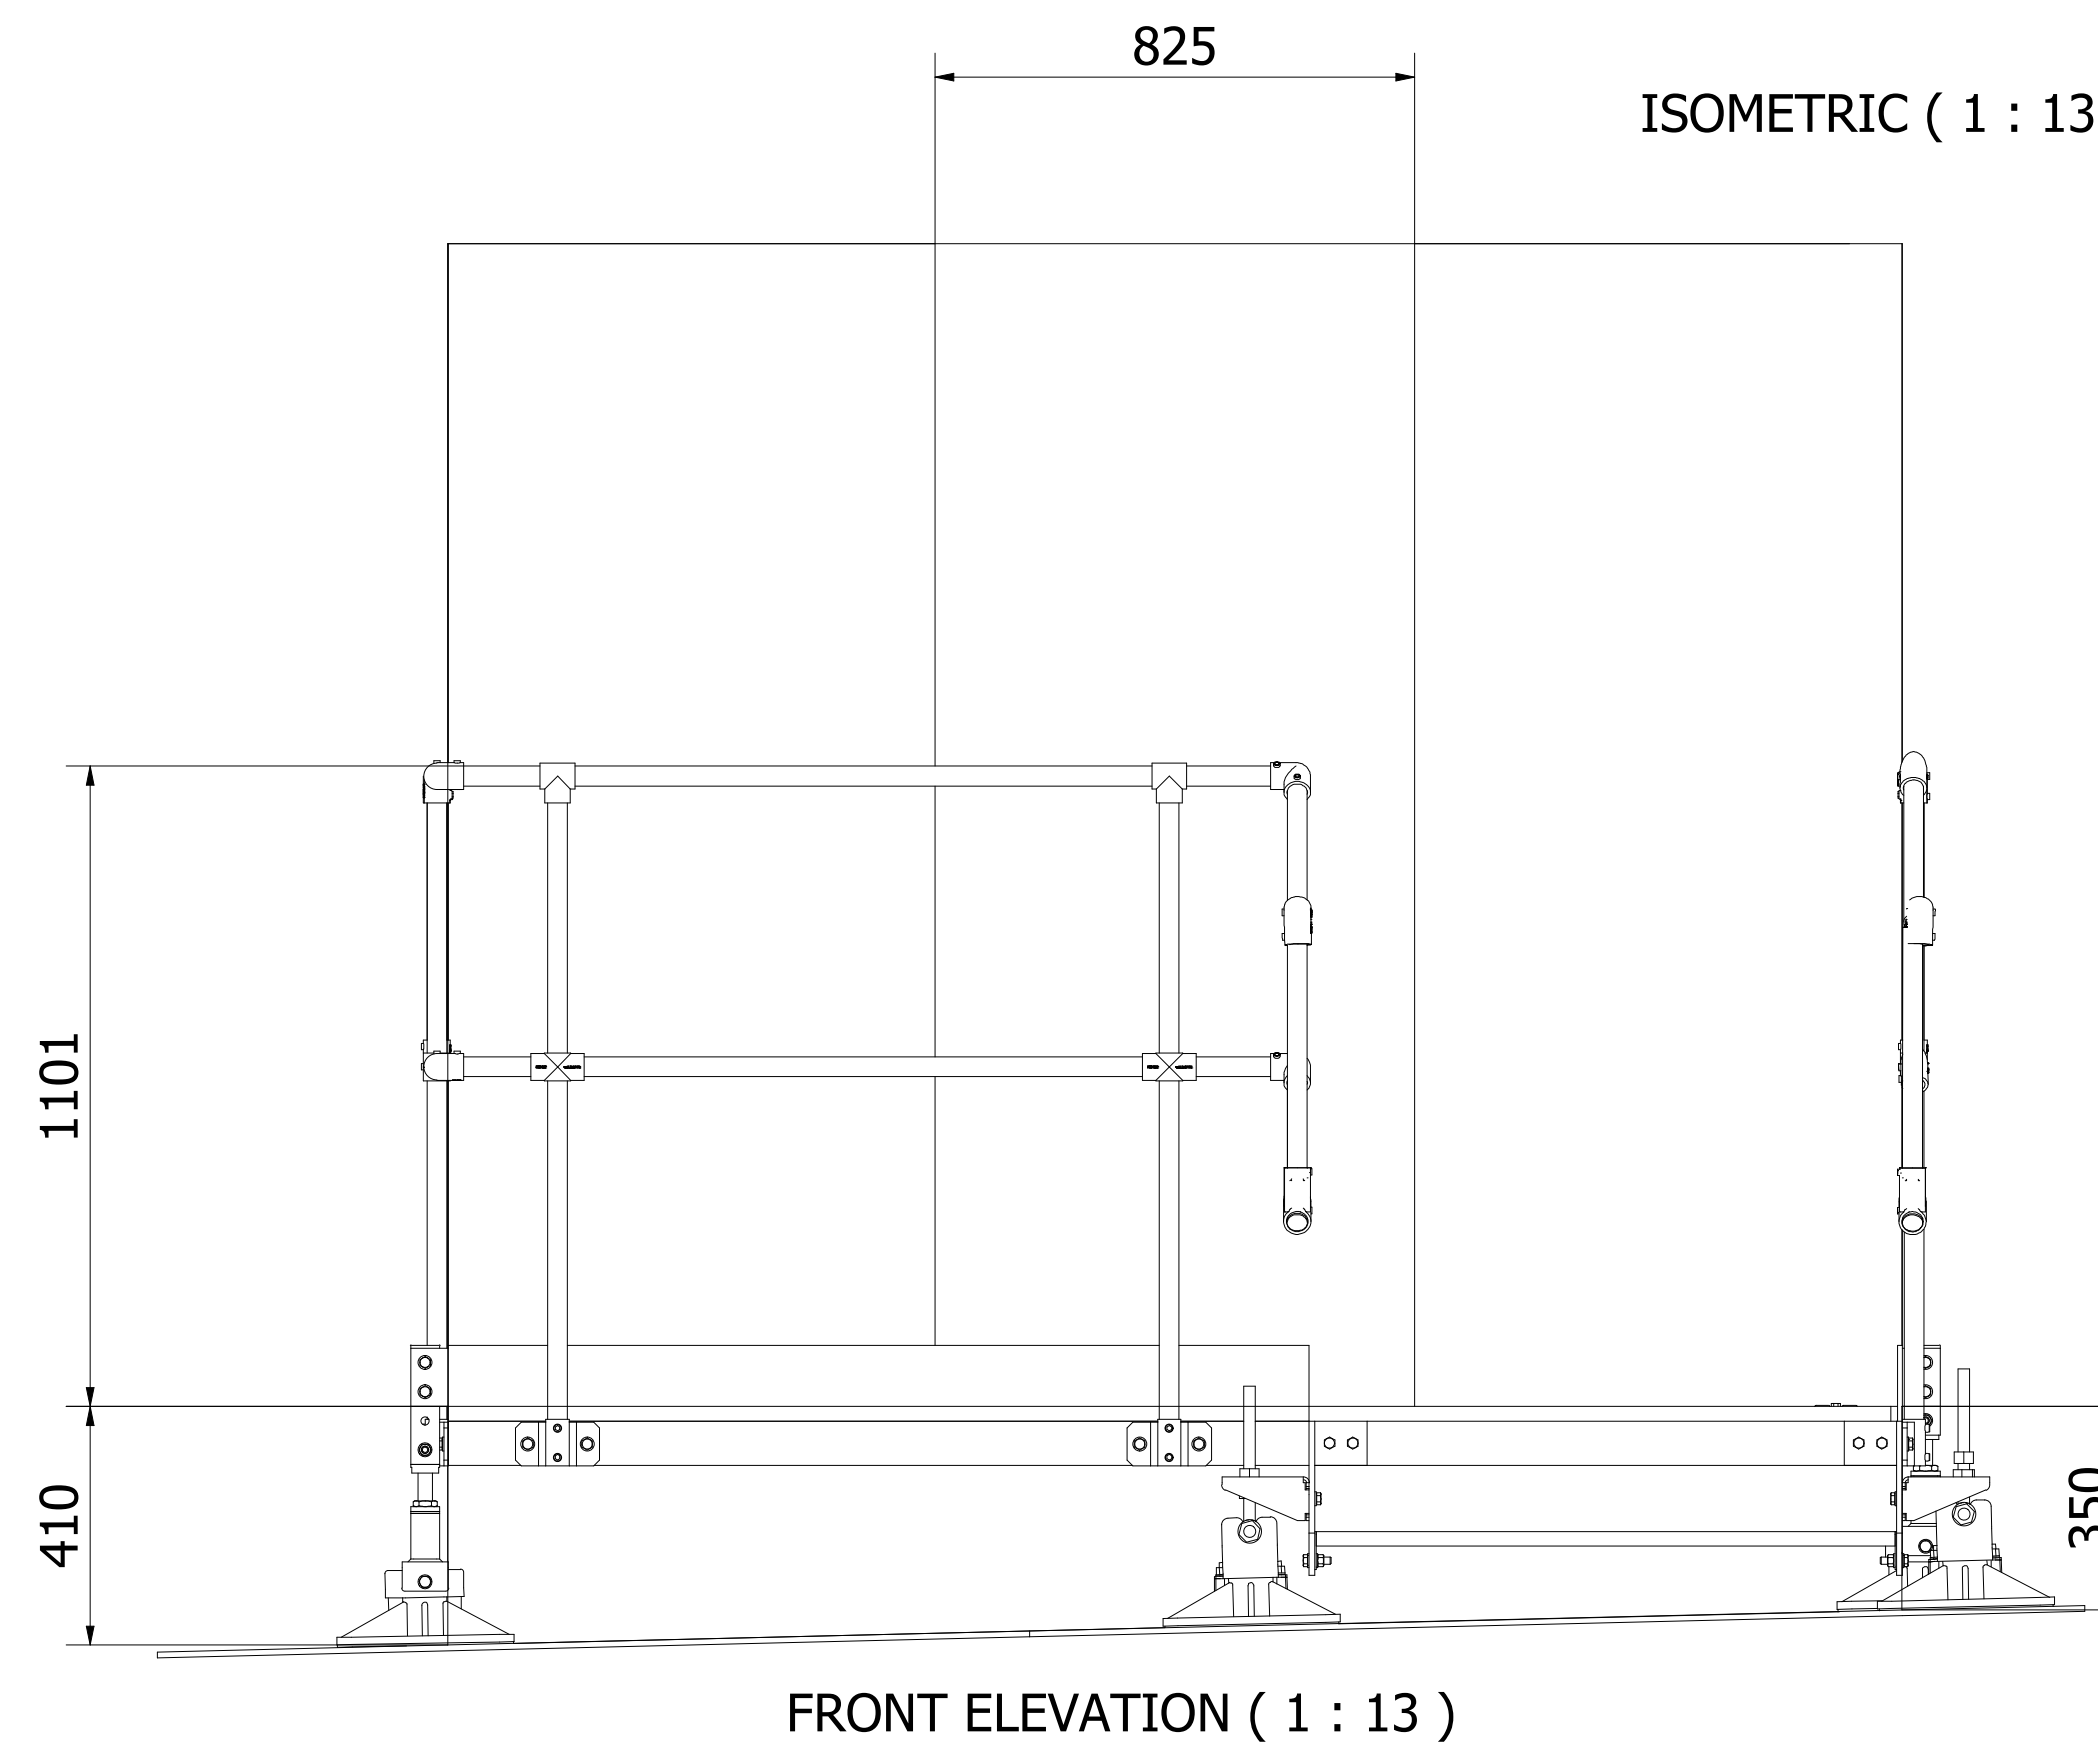


NOTES:

REVISION CHANGE:

Unless Otherwise Specified
Dimensions Are In
Millimetres

A3
SHEET

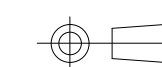

DATE: 10/10/2025

SCALE: 1 : 13

DESIGNED: JP

DRAWN: JP

CHECKED:

QUANTITY: 1

DRAWING NO:

SHEET NO: 1

REVISION:

CLIENT:

PROJECT:
18845 - CIVIC CENTRE

SHEET TITLE:
18845-04 - STEP UNIT 3 - L UNIT

