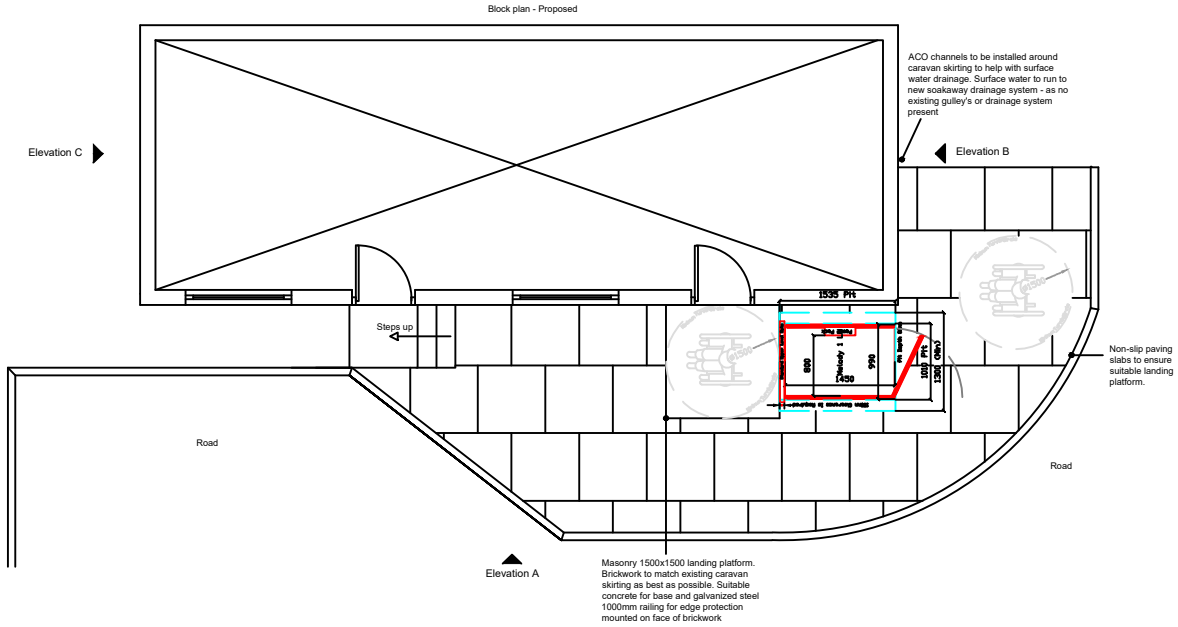


Owner: Mr & Mrs Carey	Drawing Title: Proposed Layout		Notes:
Address: 150A Lighthouse Park Estate, Newport	job no.	Drawing no.	
	Scale 1:100	Date 20/06/25	Drawn KH