


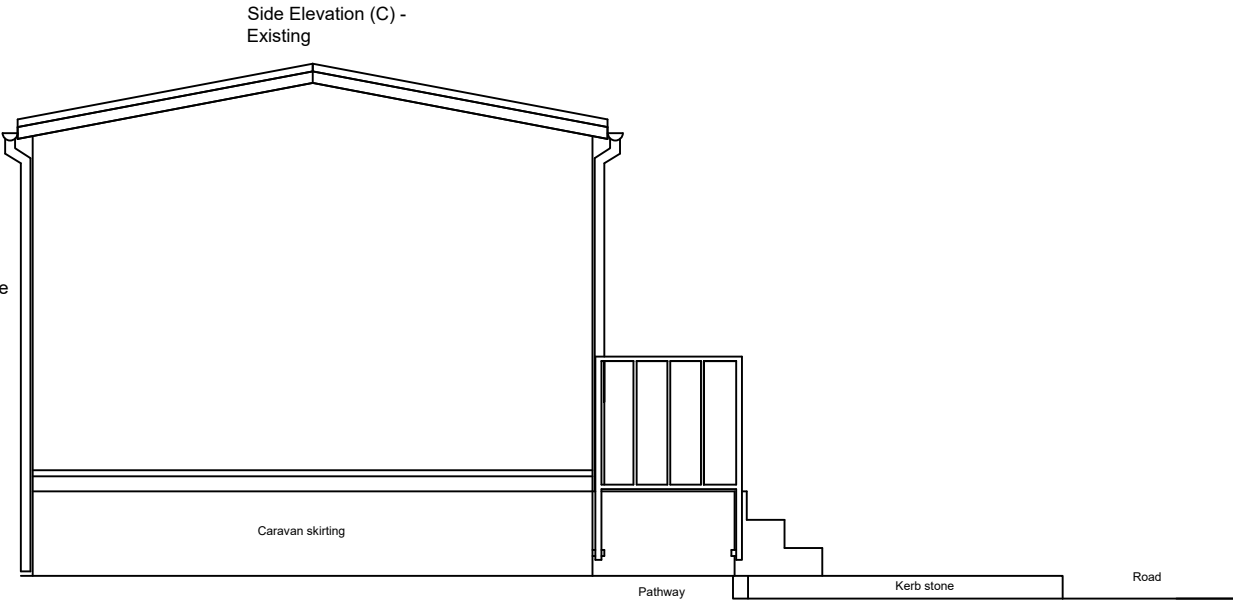

Owner: Mr & Mrs Carey	Drawing Title: Side Elevation (C) - Existing			Notes:		
Address: 150A Lighthouse Park Estate, Newport	job no.		Drawing no.			
	Scale 1:50	Date 20/06/25	Drawn KH			