

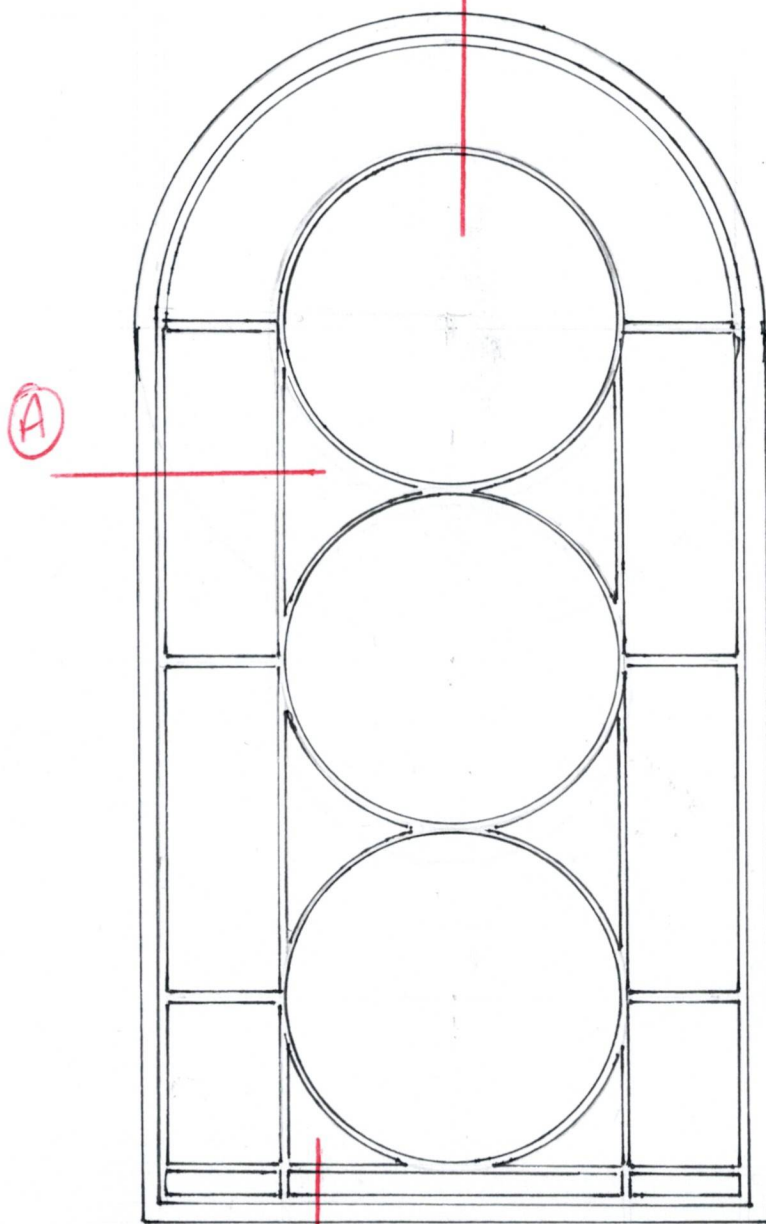


STOW HILL BAPTIST CHURCH
FIRST FLOOR WINDOW

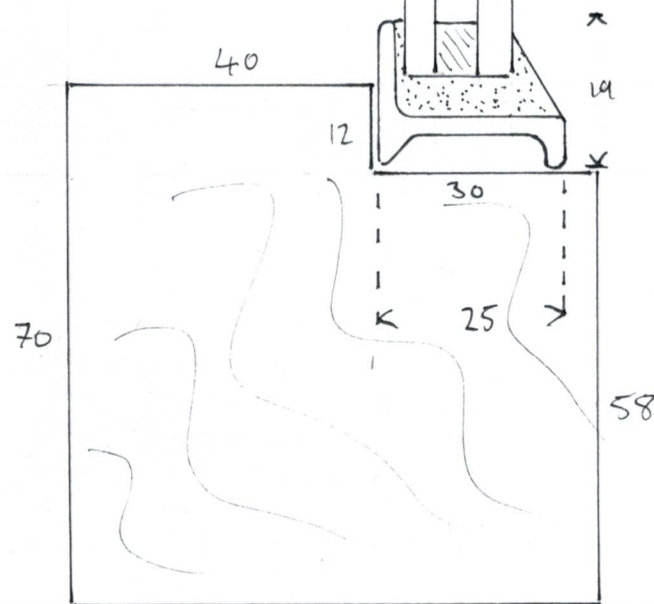

SCALE 1:20 @ A4

A

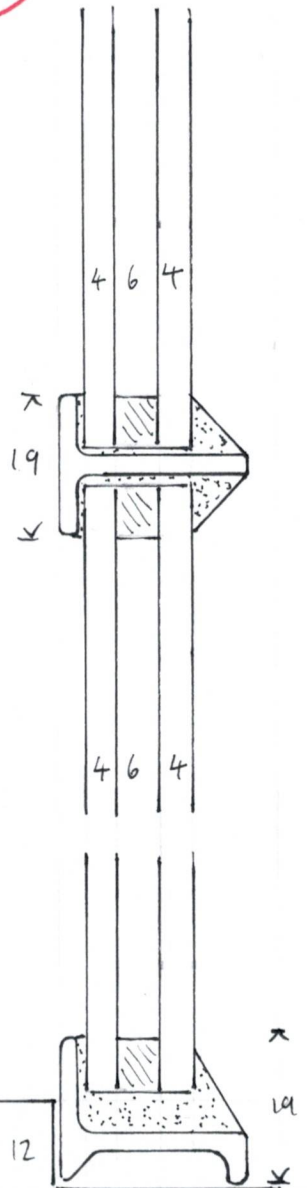


70


SCALE 1:10 @ A4

STOW HILL BAPTIST CHURCH

LIGHTWELL DOOR

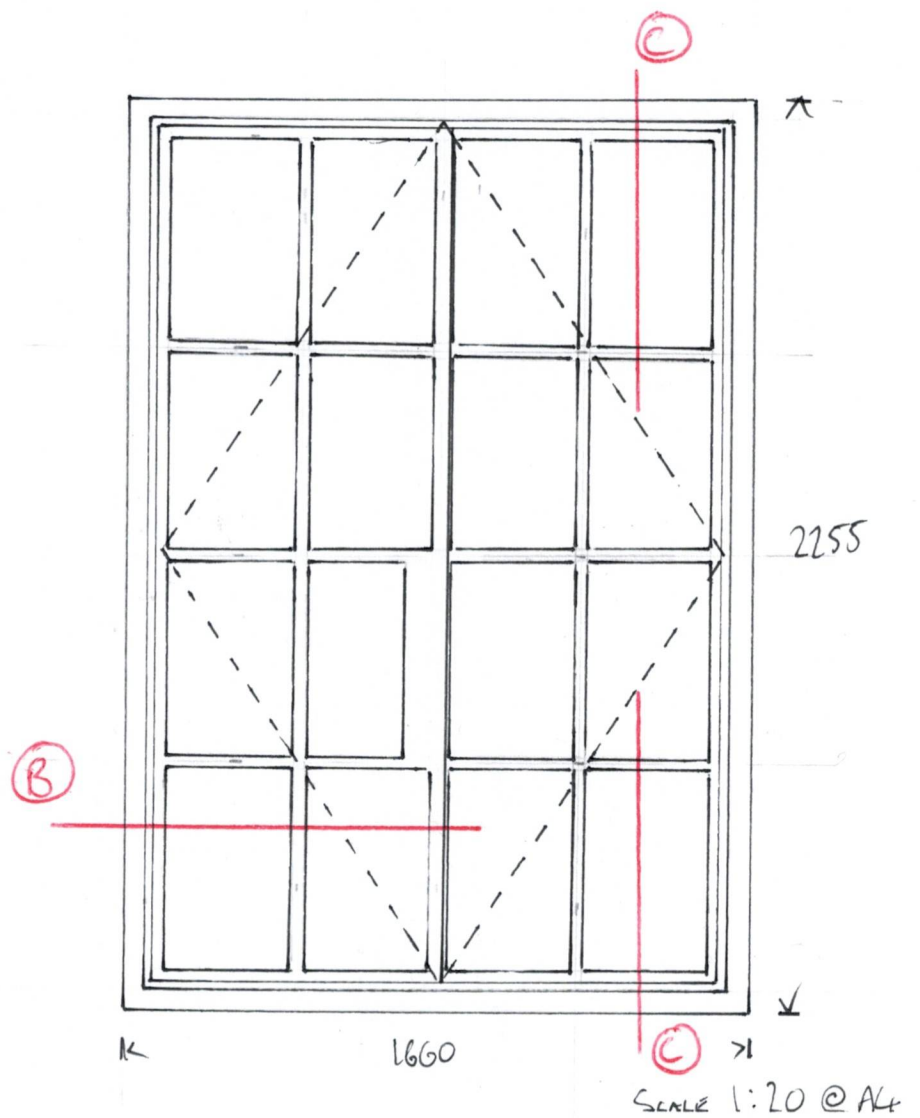


3

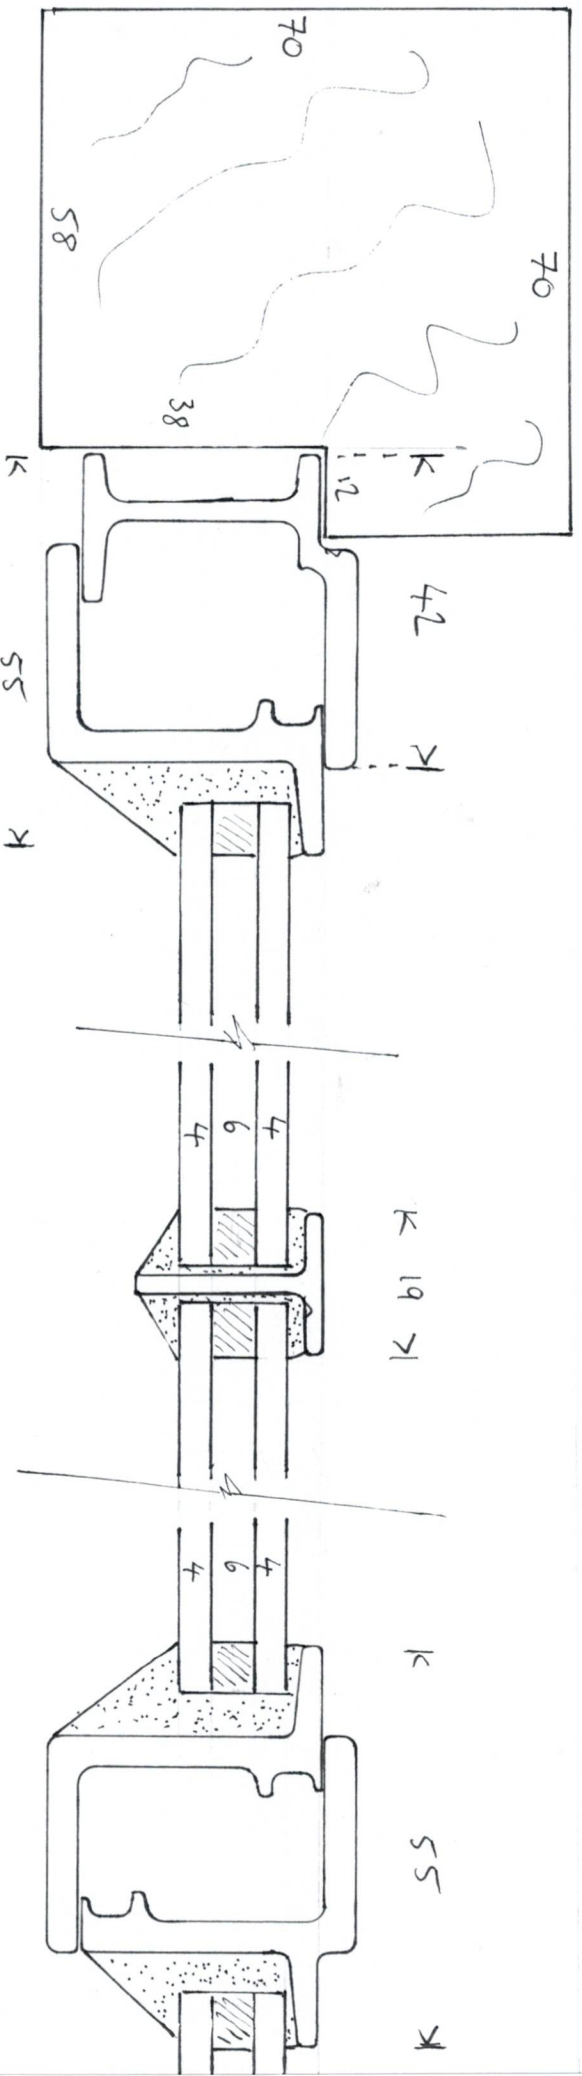

Scale 1:1 @ A4

C

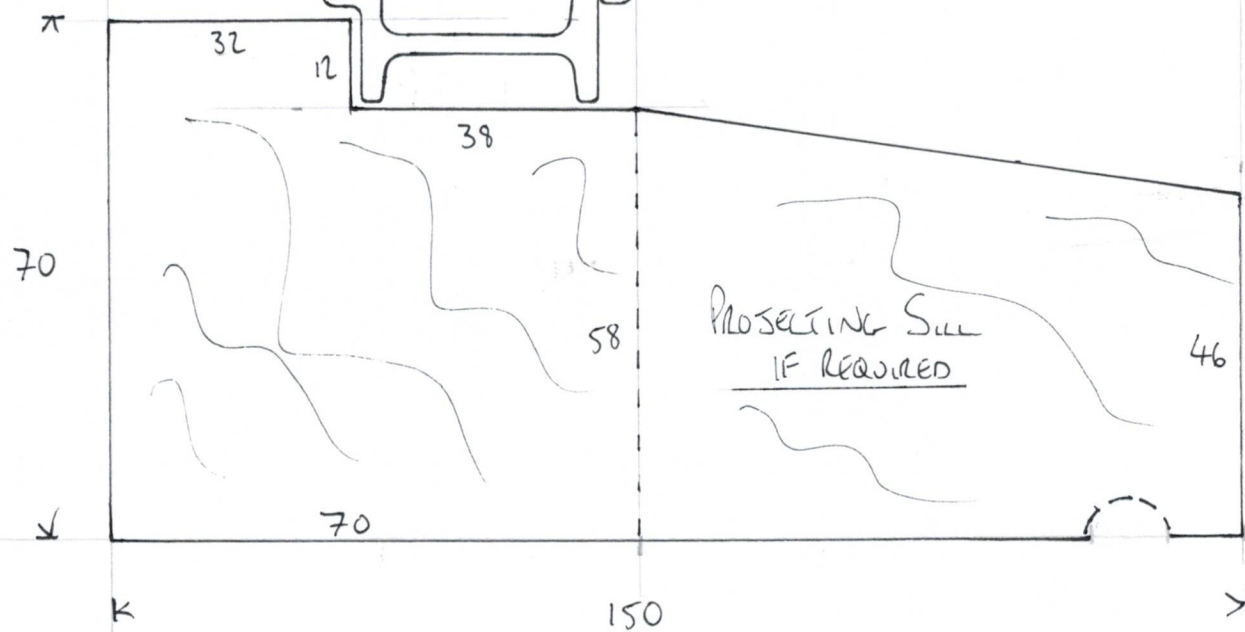

SCALE 1:1 @ A4