


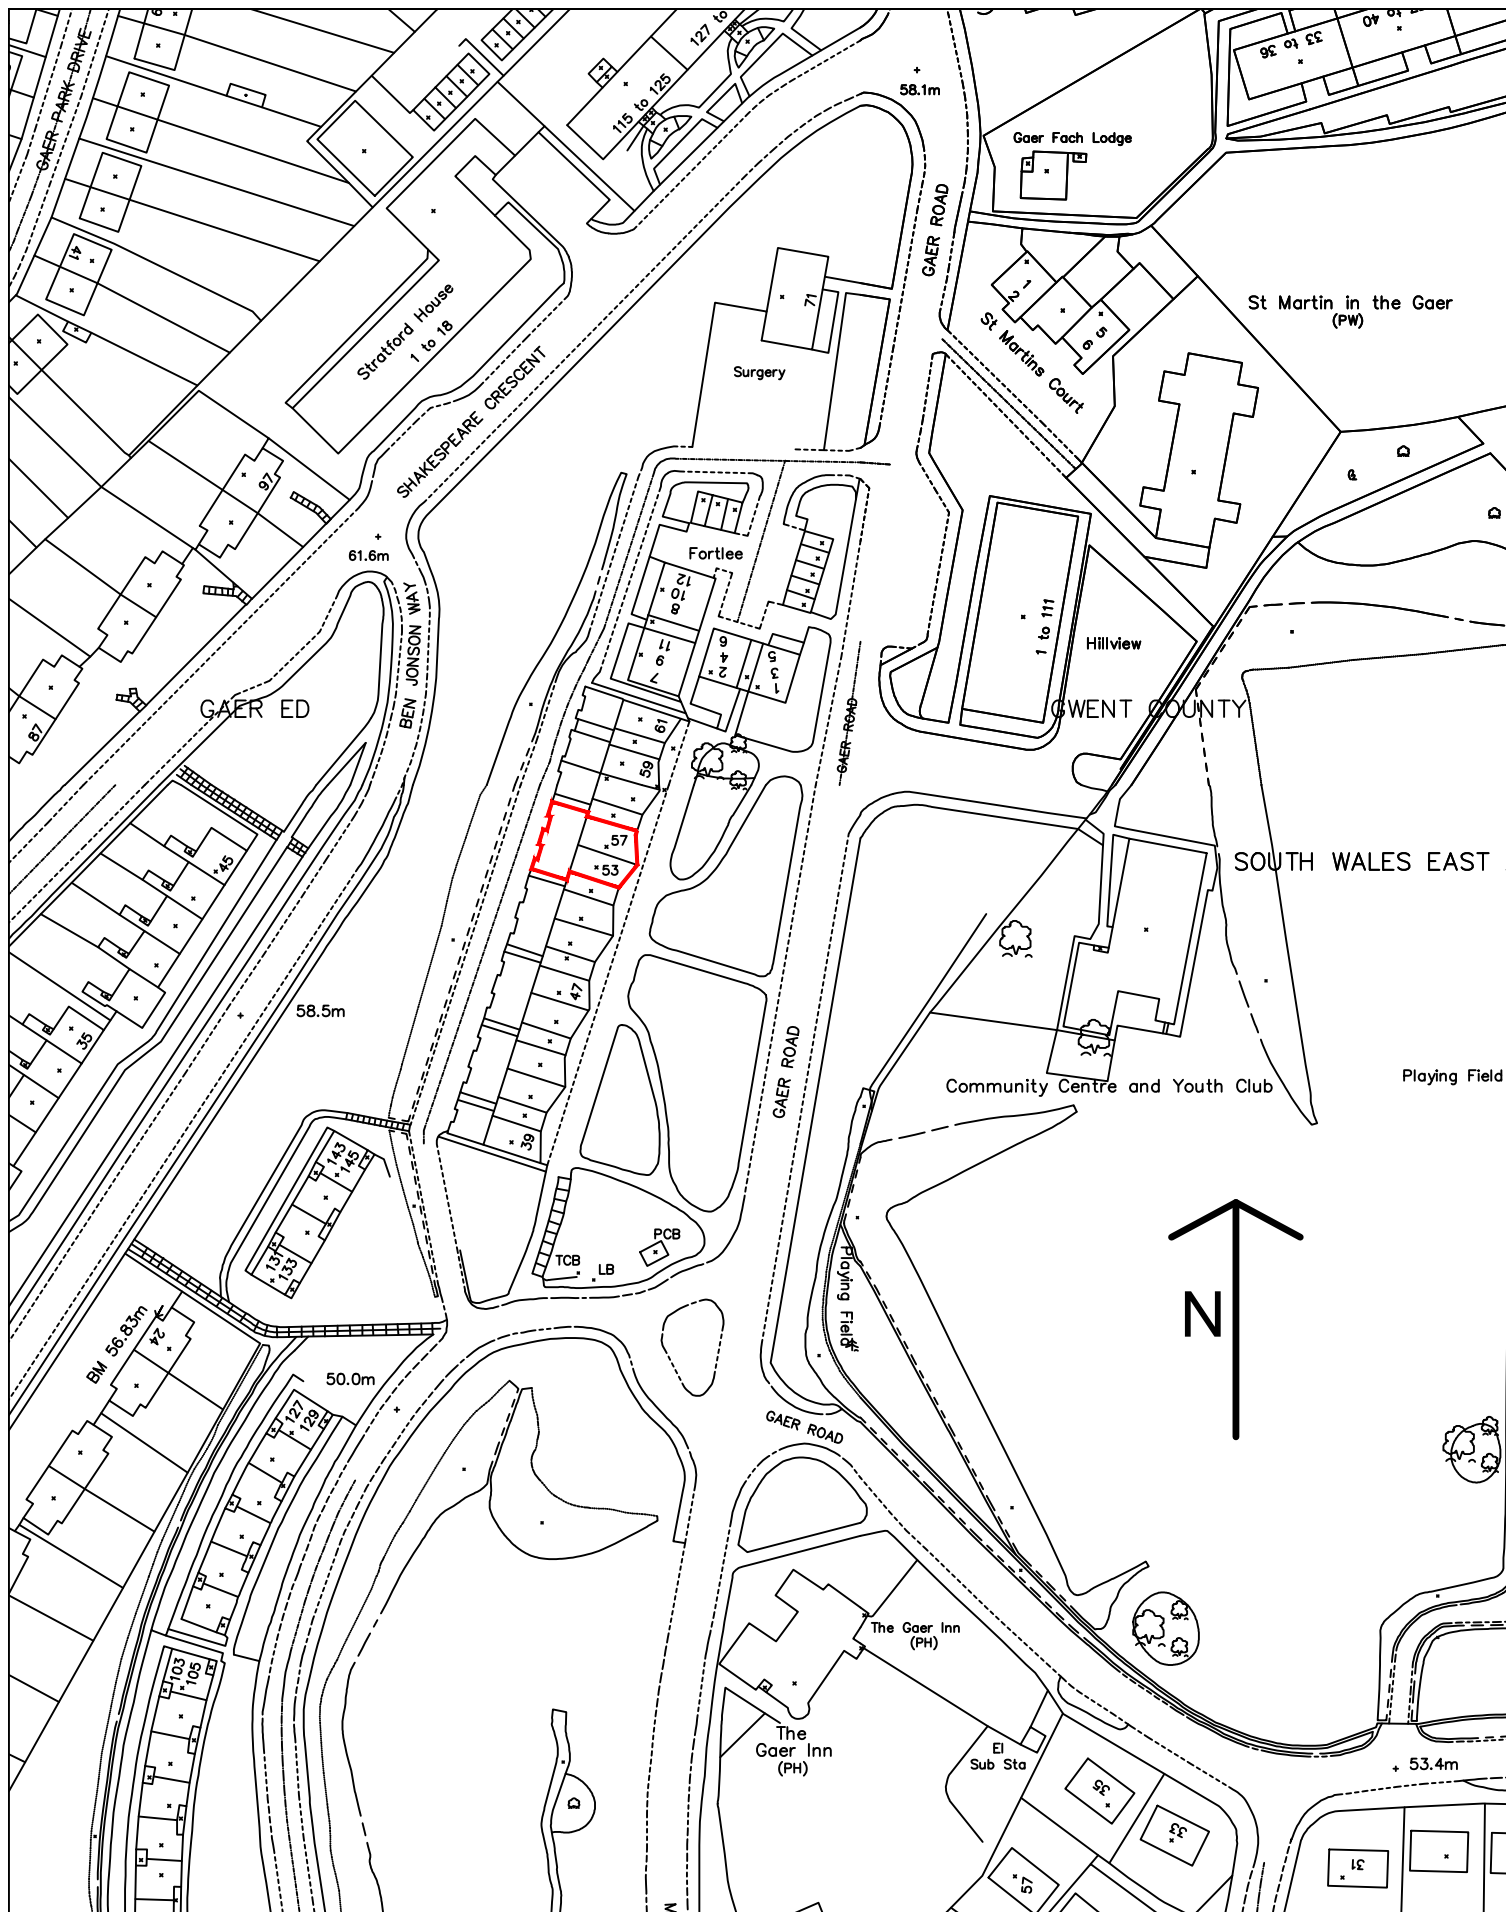

DRAWING REFERENCE

LOCATION PLAN

SITE ADDRESS

55 & 57 (GROUND FLOOR ONLY) GAER ROAD
NEWPORT, NP20 3GY

DRAWN BY

DJLH

DATE

AUG 2026

CH'D BY

DATE

STATUS

SCALE

1:1250 (A4)

DRAWING No.

26-2550-DWG-01

PLANNING


Keystone
 Structural Engineering
 Email dudley@keystone.co.uk

Keystone House
 201 Risca Road
 Newport
 South Wales
 NP20 3PQ
 T 01633 378059
 M 07947836245
www.keystone.co.uk