



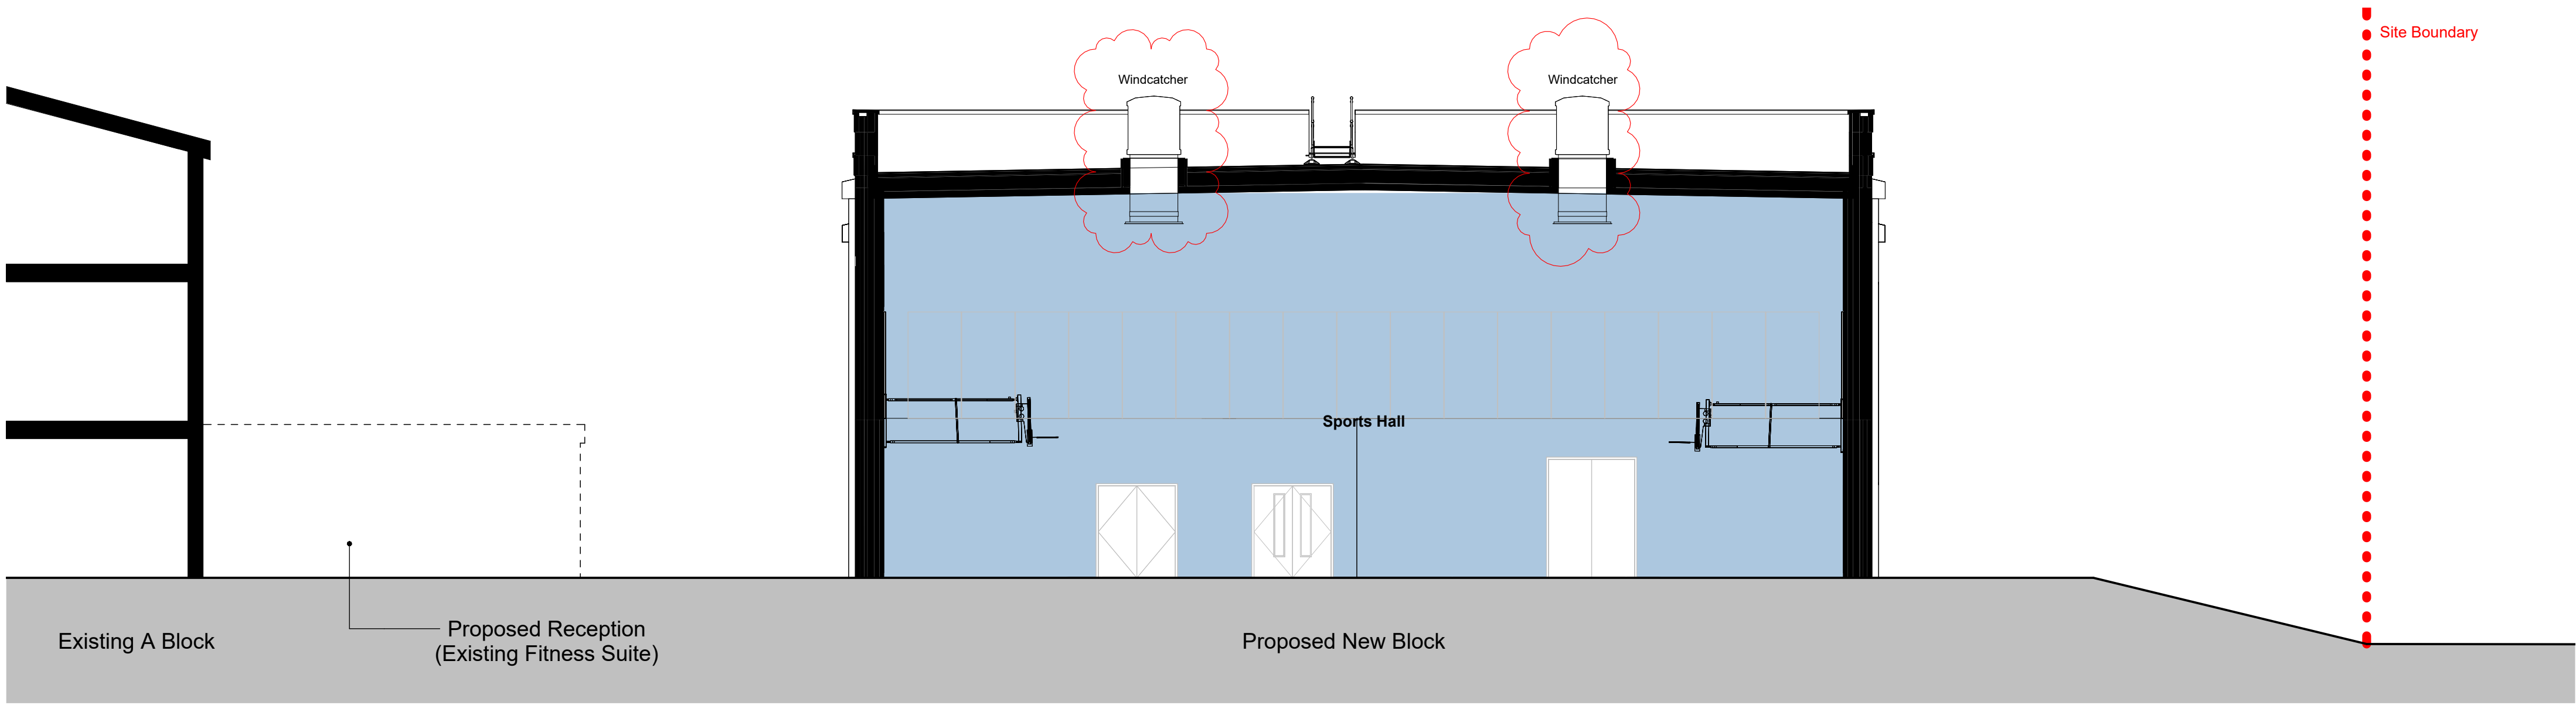


Section Y1 Coloured

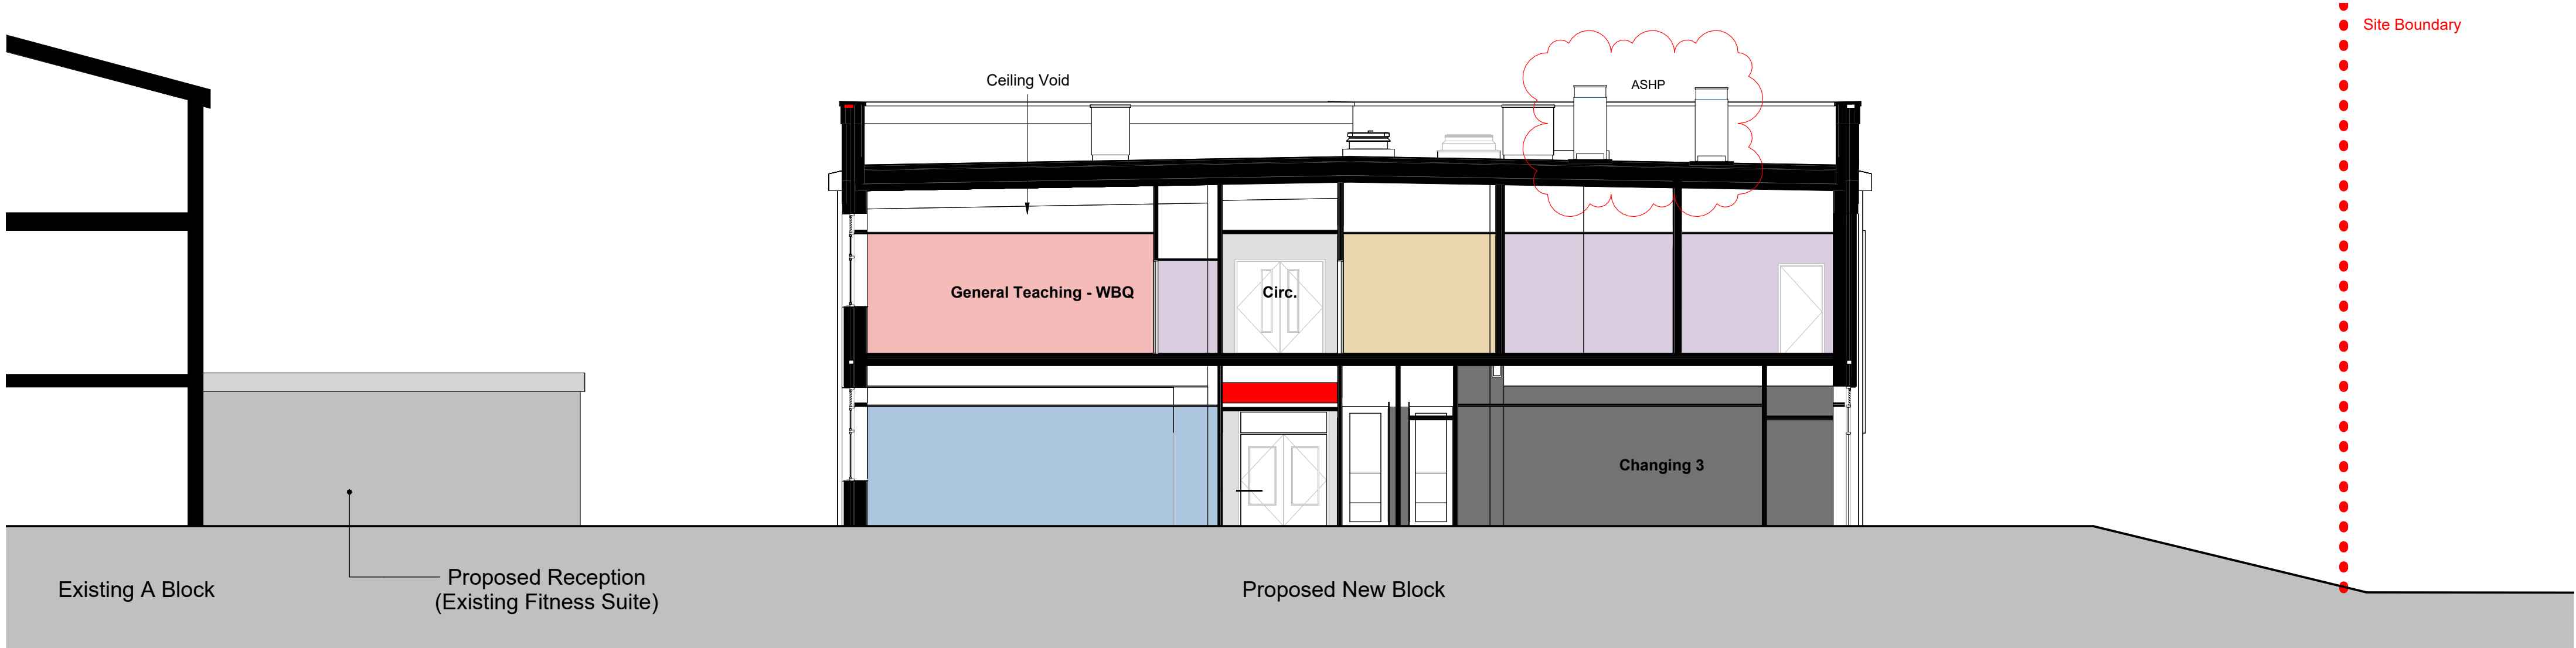

Section Y2 Coloured



Section Y3 Coloured

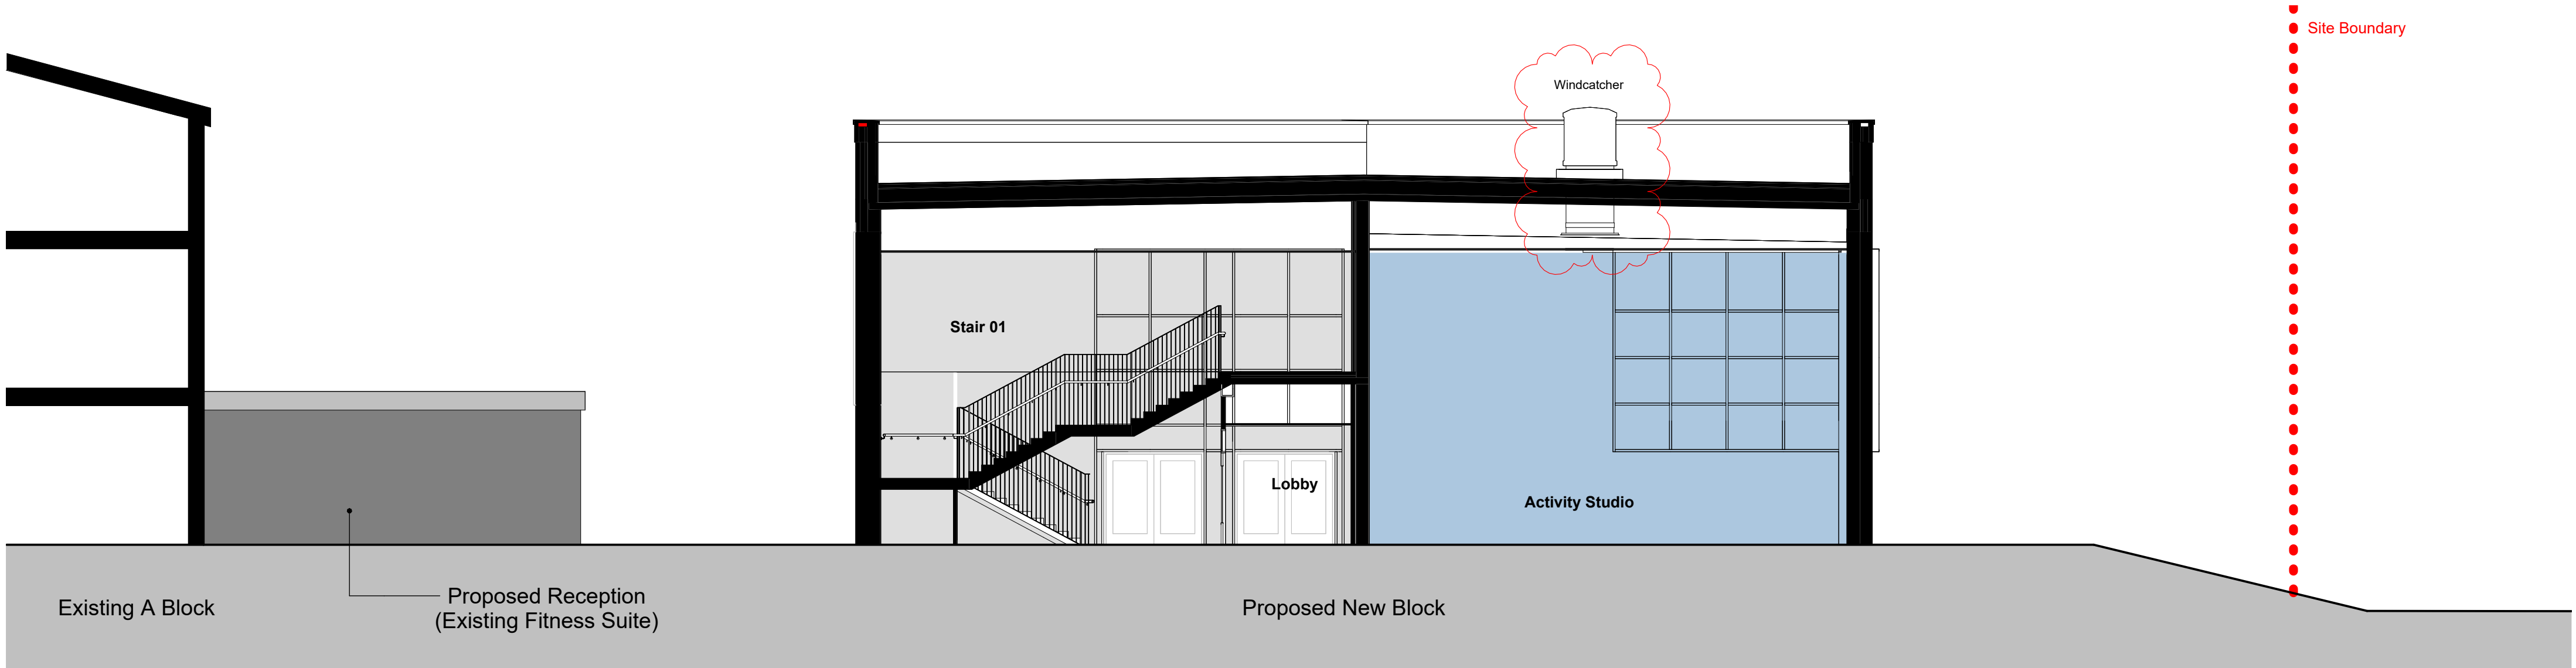

Section Y4 Coloured


NOTES  
Check all dimensions on site. Do not scale from this drawing.  
Report any discrepancies and omissions to HLM Architects  
This Drawing is Copyright ©

DESIGN/SKETCH DESIGN  
Unless stated otherwise, the designs shown are subject to detailed site survey, investigations, and legal definition, the CDM Regulations, and the comments and / or approval of the various relevant Local Authority Officers, Statutory Undertakers, Fire Officers, Engineers and the like. They are copyright, project specific and confidential and no part is to be used or copied in any way without the express prior consent of HLM Architects.


PHOTOCOPIED/SCANNED INFORMATION  
NB This drawing is based on photocopied / scanned information liable to distortion in scale.

AREA CALCULATIONS  
NB The areas shown are approximate only and have been measured off preliminary drawings as the likely areas at the current stage of design using the stated option from the Code of Measuring Practice, 4th edition, RICS/BSA. These may be affected by future design development and construction tolerances, or the result of surveys for existing buildings. Take account of these factors before planning any financial or property development purpose or strategy and seek confirmation of latest area before decision making.

3RD-PARTY INFORMATION  
NB This drawing includes information provided by independent surveyors and/or consultants, to whom all queries shall be made. HLM Architects can accept no liability for its content or accuracy.

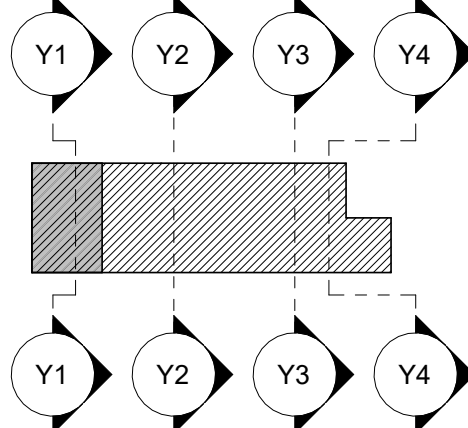

| DEPARTMENT          |  |
|---------------------|--|
| CIRCULATION         |  |
| GENERAL TEACHING    |  |
| HALLS               |  |
| KITCHEN             |  |
| LEARNING RESOURCE   |  |
| PLANT               |  |
| SPECIALIST TEACHING |  |
| STAFF               |  |
| STORES              |  |
| WC BUITES           |  |

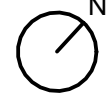

|     |                              |            |    |     |
|-----|------------------------------|------------|----|-----|
| P04 | PLANNING UPDATE TO SHOW ROOF | 04.06.2025 | JM | GC  |
| P03 | PLANNING                     | 26.11.2025 | JM | NT  |
| P02 | PAC                          | 03.03.2025 | JM | AMS |
| P01 | ISSUED FOR PRE-APP           | 04.11.2024 | JM | GC  |
| Rev | Description                  | Date       | By | Chk |

|           |             |
|-----------|-------------|
| Revisions | Suitability |
| Project   | S2          |

**Caerleon Comprehensive School - New Building**

Client  
**NEWPORT CITY COUNCIL / NEWPORT NORSE**

Title  
**New Block - Sections - Sheet 2**

|                          |          |
|--------------------------|----------|
| Drawing No.              | Revision |
| CCS-HLM-NN-ZZ-DR-A-00202 | P04      |

|                  |         |
|------------------|---------|
| Scale            | Drawn   |
| As indicated @A0 | HLM     |
| Date             | Checked |
| 04/11/2024       | HLM     |

