


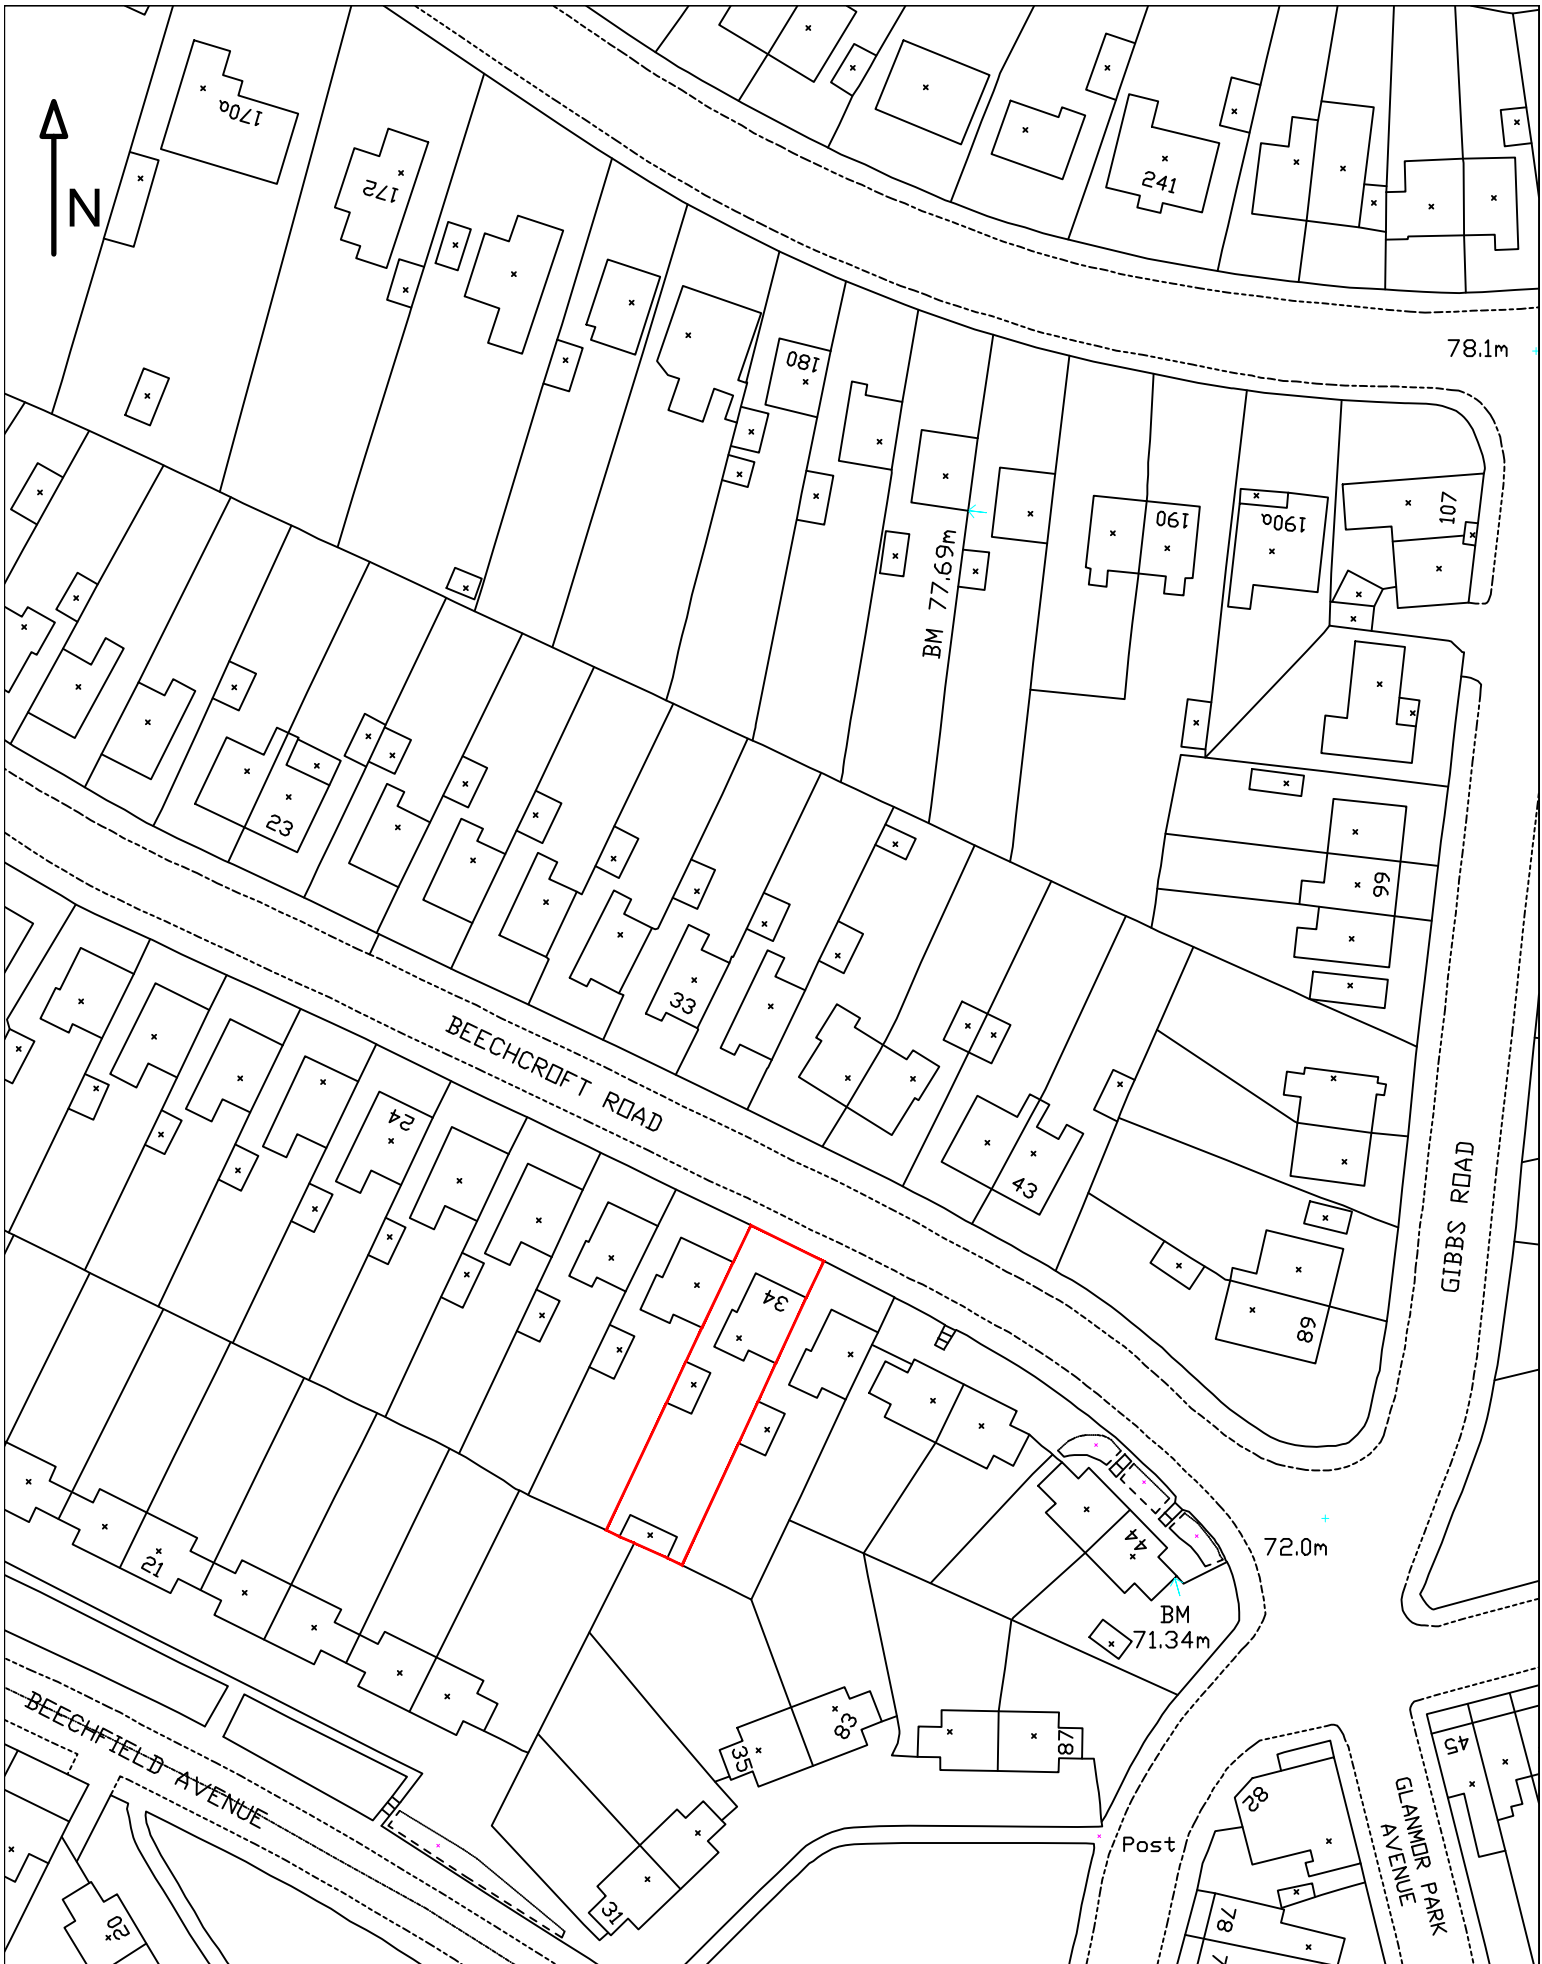

DRAWING REFERENCE
LOCATION PLAN

SITE ADDRESS

34 Beechcroft Road, Newport, NP19
8AG – Dylan Howells

DRAWN BY DJLH
DATE MAY 2026
CH'D BY
DATE
STATUS

SCALE
1:1250 (A4)

DRAWING No.
26-2521-DWG-01

PLANNING


Keystone
Structural Engineering
Email dudley@keystonese.co.uk

Keystone House
201 Risca Road
Newport
South Wales
NP20 5AR
T 01633 378058
M 07947836245
www.keystonese.co.uk