


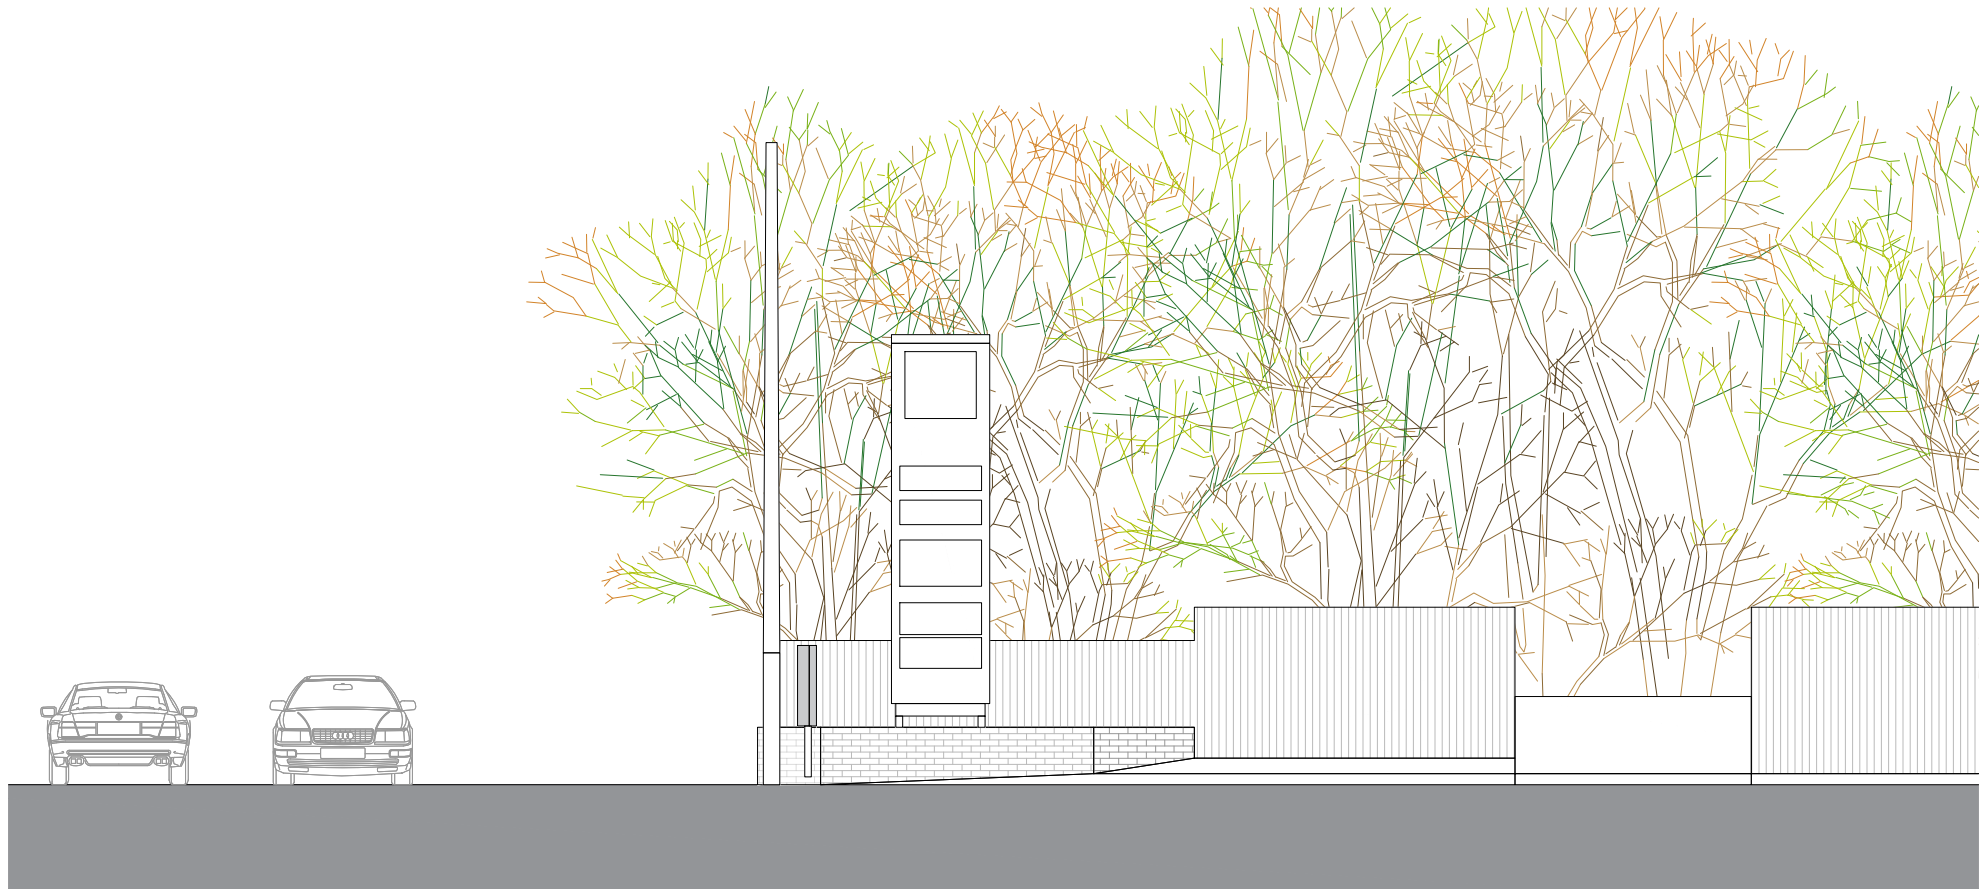


Front




Side

Existing

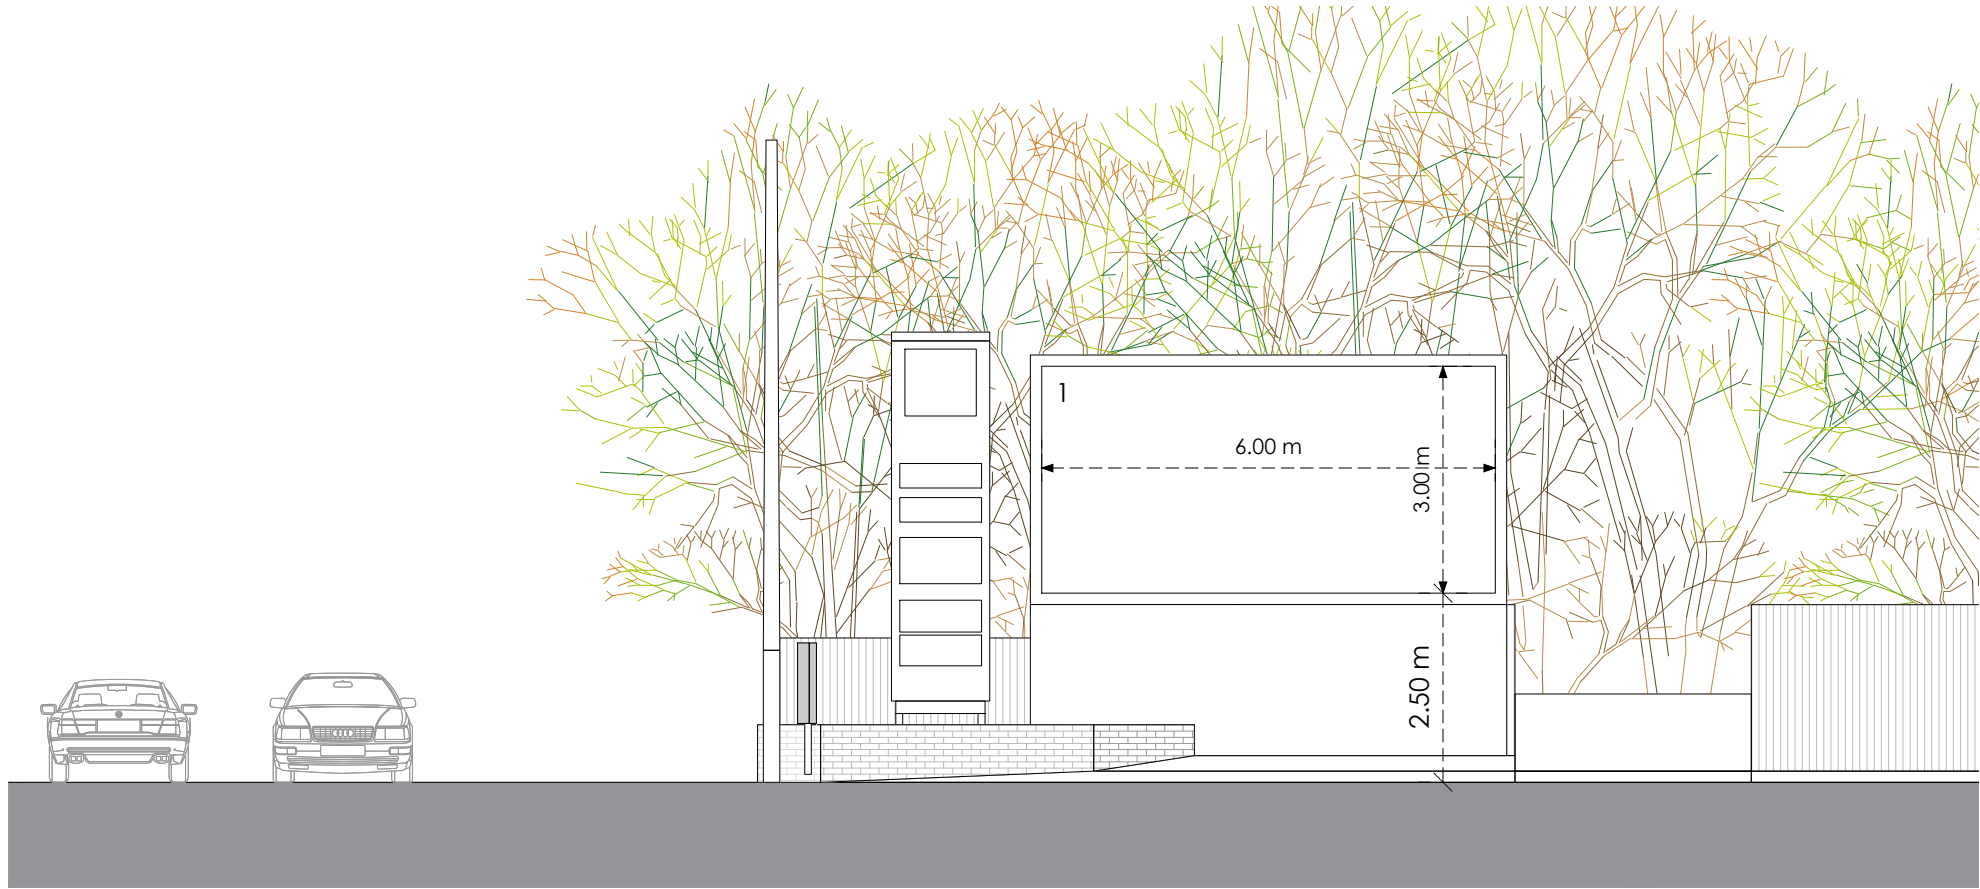


Front Panel A

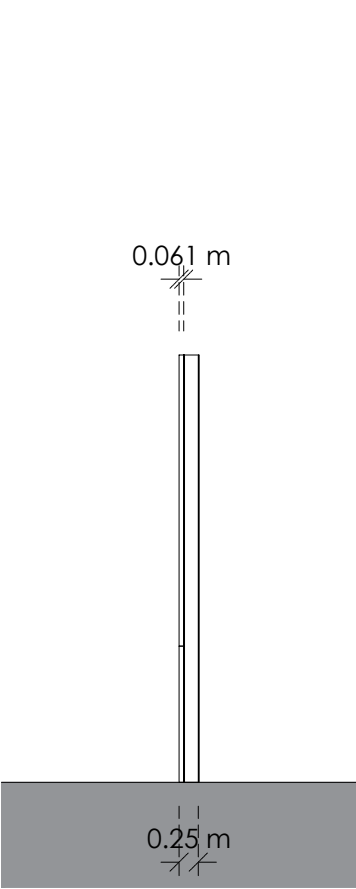

Side

Proposed

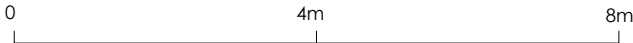

Title
Existing and Proposed Elevations

Address
Malpas Road, Newport, NP9 5PA

Client

Job No.
21811

Issued
27/02/25

Scale
1:100 @ A3

Key
1. Proposed Digital Display

All information is to be checked on site for accuracy and fit. Only drawings with WD status with the most recent revision are to be used for construction.