




Front




Side

Existing

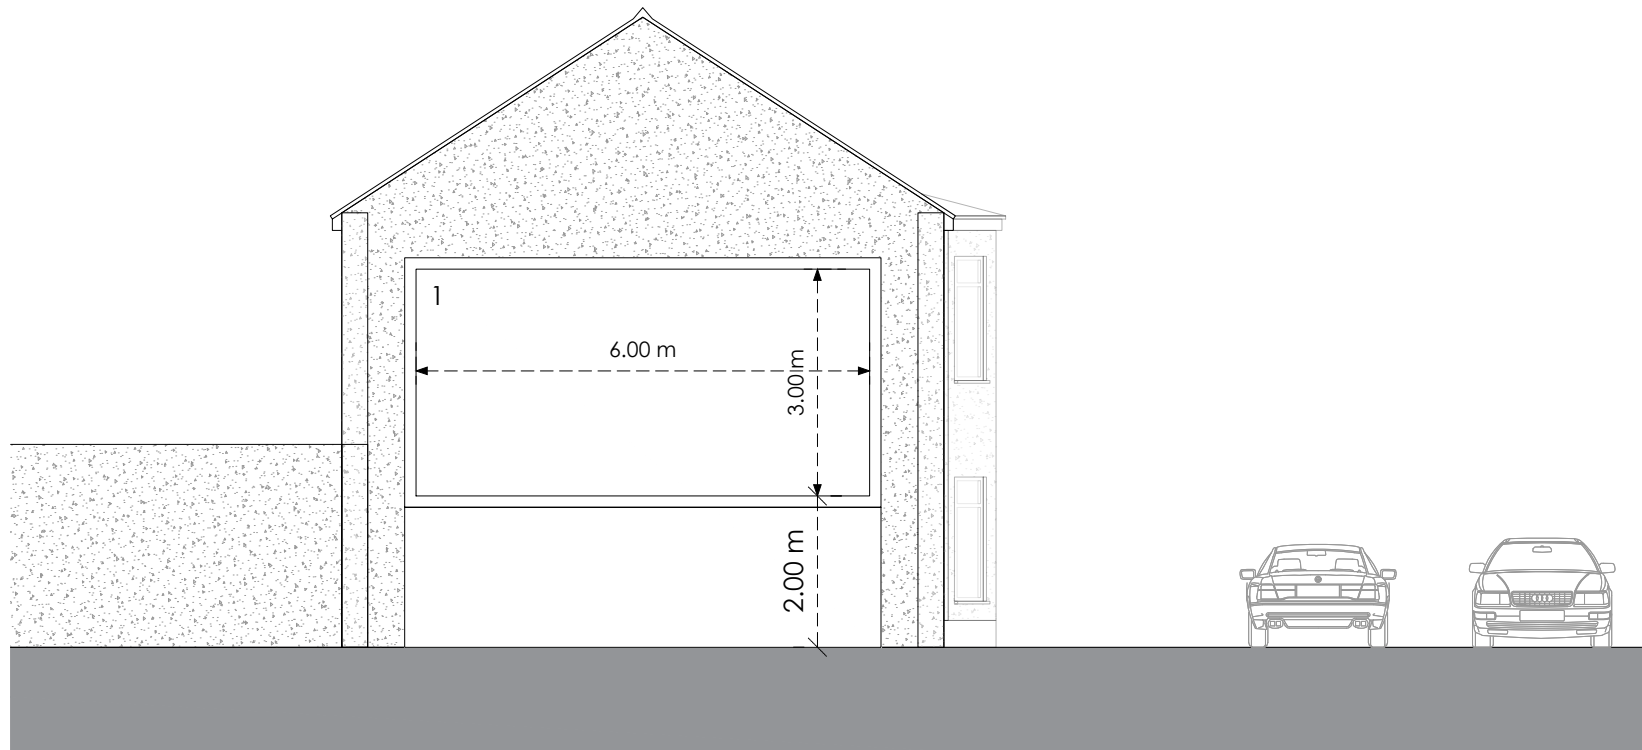

Front Panel B

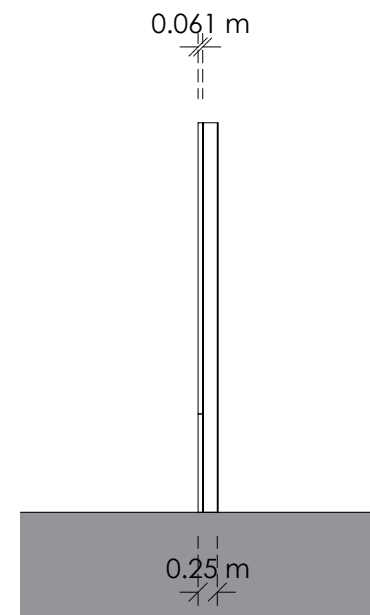

Side

Proposed

0 4m 8m

Title
Existing and Proposed Elevations

Address
Malpas Road, Newport, NP9 5PA

Client

Job No. 21811 **Issued** 27/02/25

Scale
1:100 @ A3

Key
1. Proposed Digital Display

All information is to be checked on site for accuracy and fit. Only drawings with WD status with the most recent revision are to be used for construction.