



3 Key Plan
Scale: 1:500

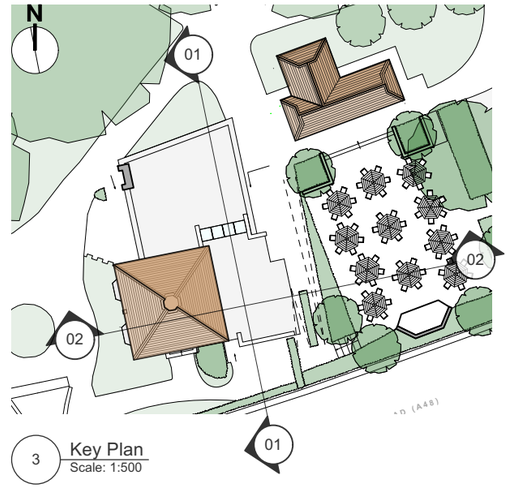

1 Proposed Section 01
Scale: 1:100

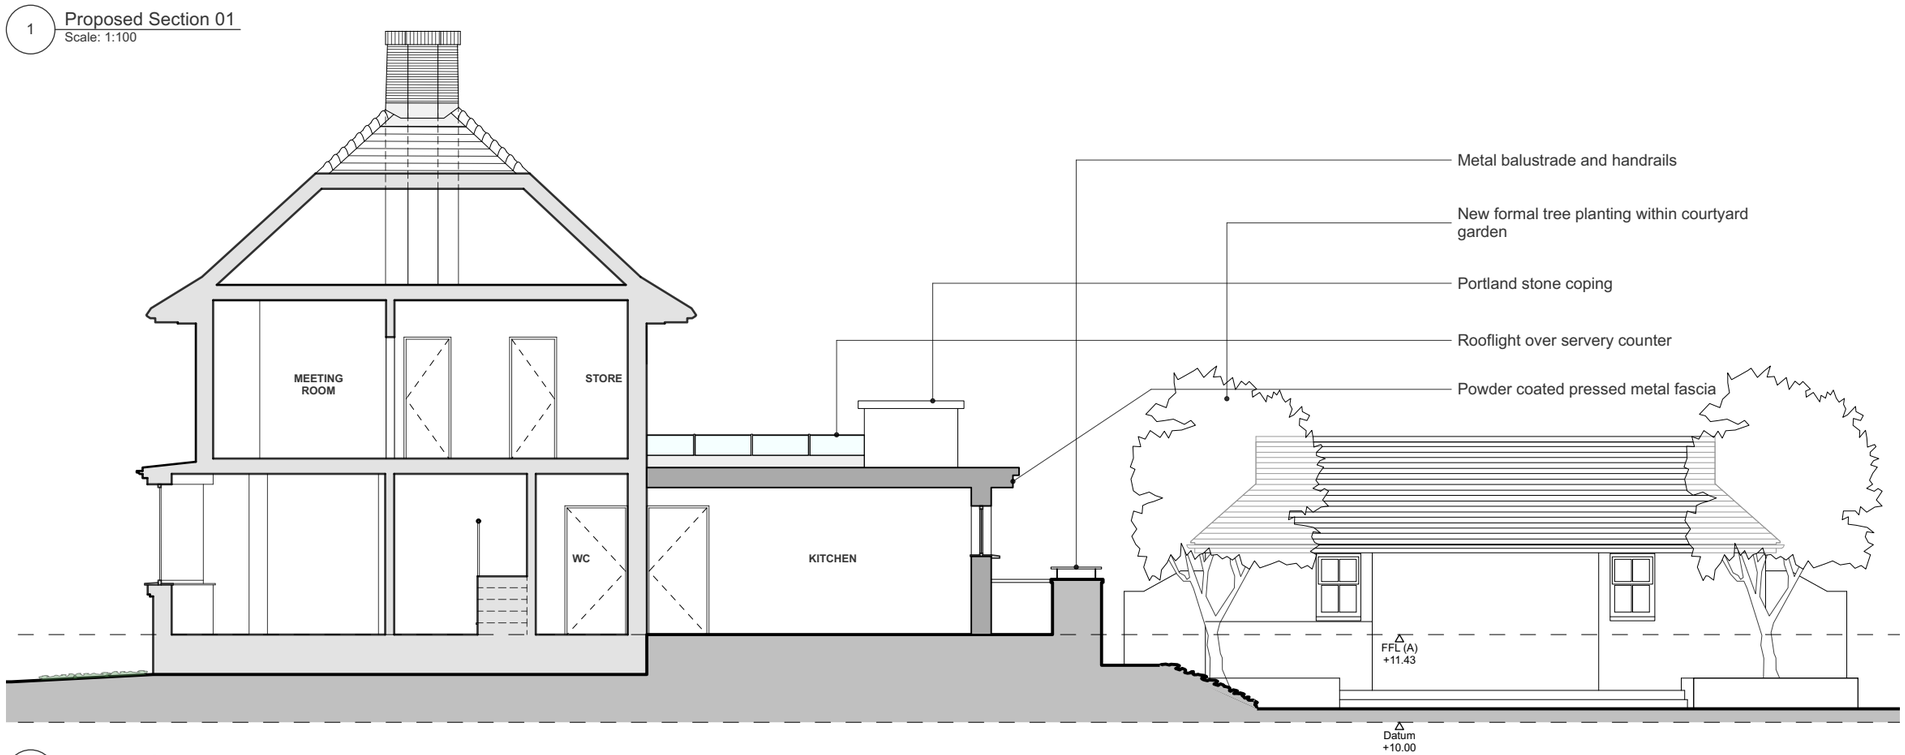

2 Proposed Section 02
Scale: 1:100

BY
REV.
DRAWING NO. 4121 GA_025
Date 16/11/24
Scale 1:100 @ A3
REVISION
DATE
NO.

DAVIES SUTTON ARCHITECTS

PROPOSED SECTIONS_01

Proposed Cafe, Tredegar Park, Newport

Newport City Council

4th Floor • 14 Museum Place • City Centre • Cardiff • CF10 3BH • Tel: 029 2066 4455 • Mob: 07974195089 • www.davies-sutton.co.uk